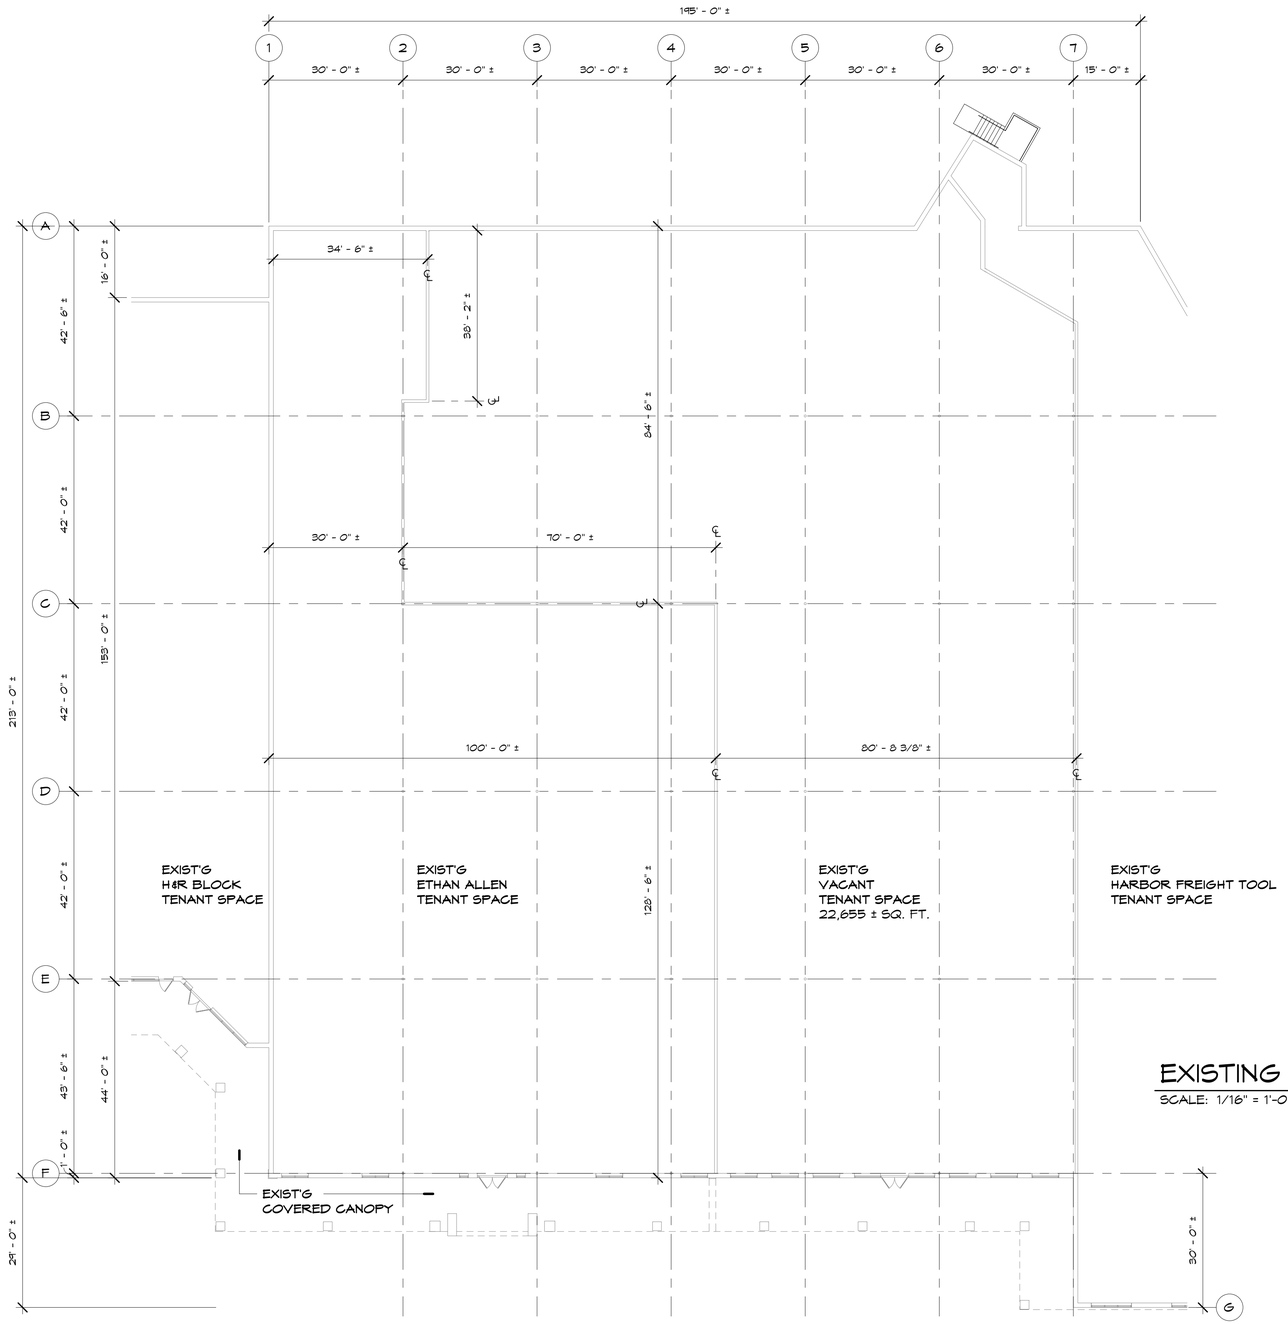

EXISTING FLOOR PLAN

SCALE: 1/16" = 1'-0"

NORTH

EXISTING CANOPY ELEVATION

SCALE: 1/16" = 1'-0"

EXISTING STOREFRONT ELEVATION

SCALE: 1/16" = 1'-0"

© 2022 TISEO ARCHITECTS, INC.
NOTICE: THIS DRAWING AND THE DESIGN ARE THE PROPERTY OF THE ARCHITECT AND NO ALTERATIONS OR TRANSFERS OF WORK ARE PERMITTED UNLESS WRITTEN APPROVAL IS GRANTED BY TISEO ARCHITECTS, INC. VIOLATORS WILL BE PROSECUTED TO THE FULLEST EXTENT OF THE LAW.
NOTE: DO NOT SCALE PRINTS. USE ONLY FIGURED DIMENSIONS.

Tiseo Architects, Inc.

19815 Farmington Road
Livonia, Michigan
48152-1444

248.888.1300
fax 248.888.1313
www.tiseo.com

Ethan Allen & Vacant Tenant Spaces

Lafayette Plaza Shopping Center
Portsmouth, NH

Drawn by: Kimberly Nakhleh
Checked by: Benedetto Tiseo

Seal / Signature

Date

Issued for:	Date:
PROGRESS	31 MAR 2022
OWNERS REVIEW	26 APR 2022

NOT FOR CONSTRUCTION

EXISTING FLOOR PLAN & ELEVATIONS

Project No. **22008**

Sheet No. **E1**

Date Printed:

4/26/2022 1:53:20 PM T:\Projects\22008 Big Lots & Ethan Allen - Lafayette Plaza (Portsmouth, NH)\Preliminary\22008 - Sch Dia.rvt