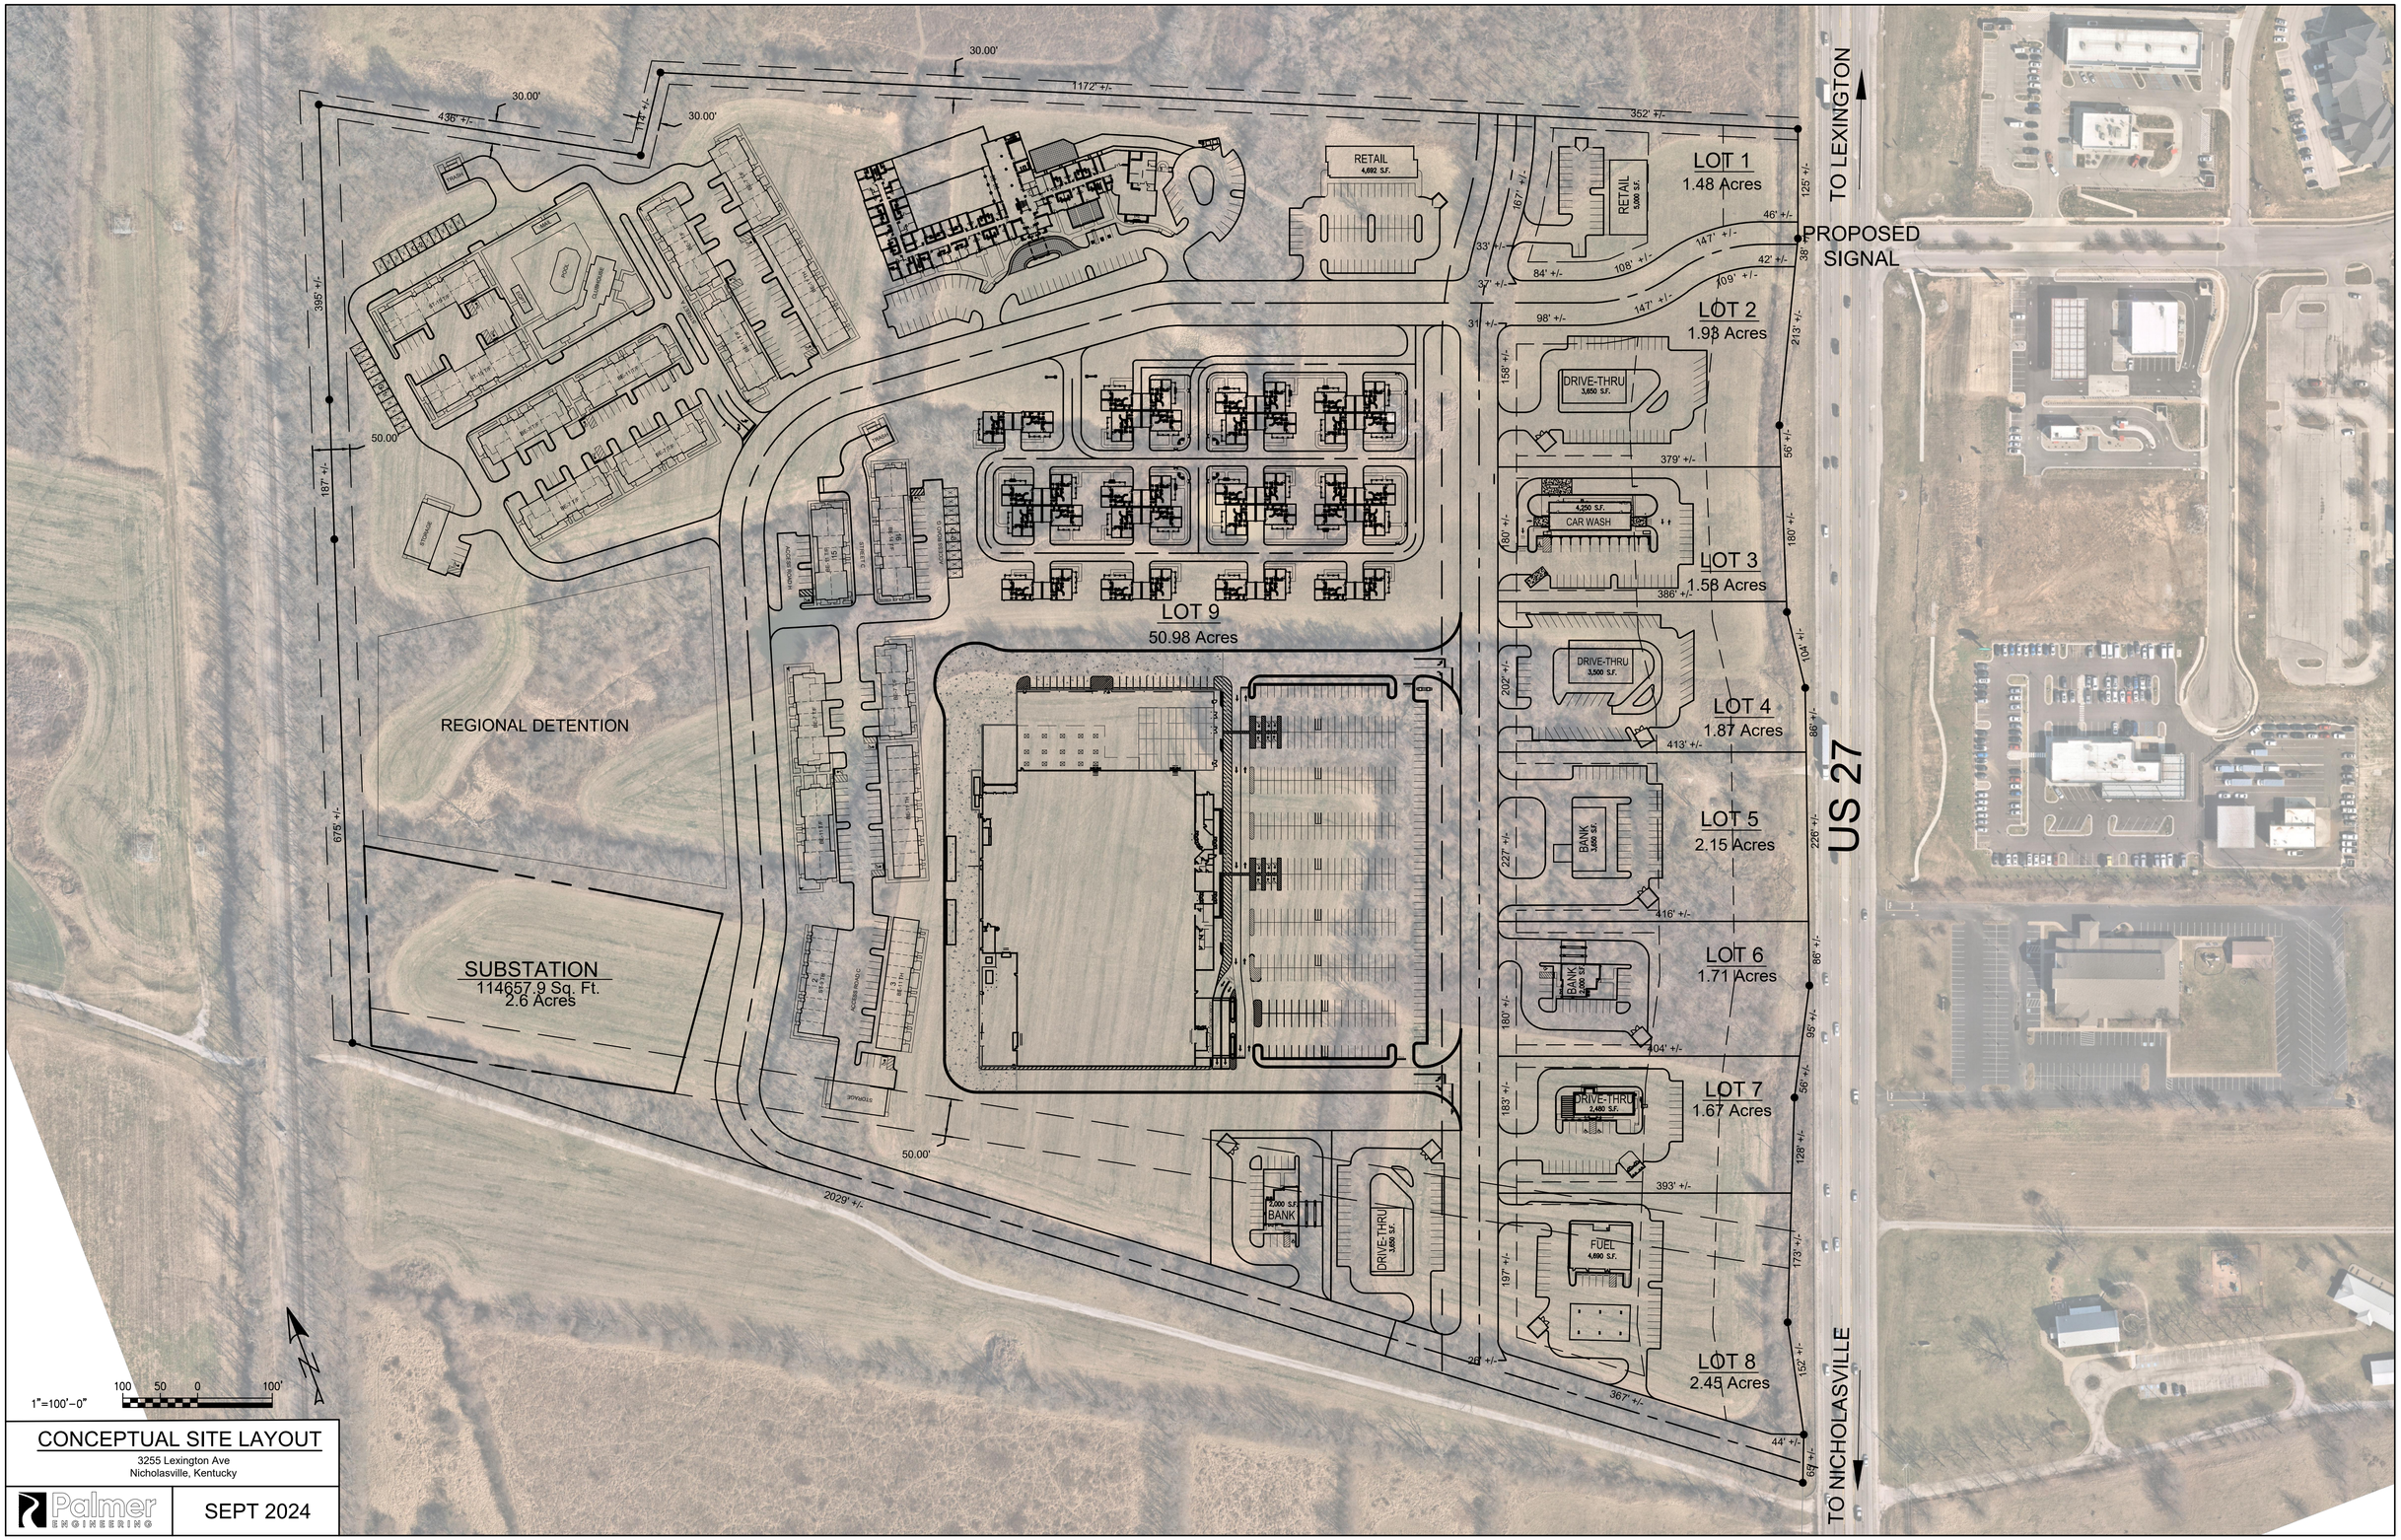

CONCEPTUAL SITE LAYOUT

3255 Lexington Ave
Nicholasville, Kentucky

Palmer ENGINEERING

SEPT 2024