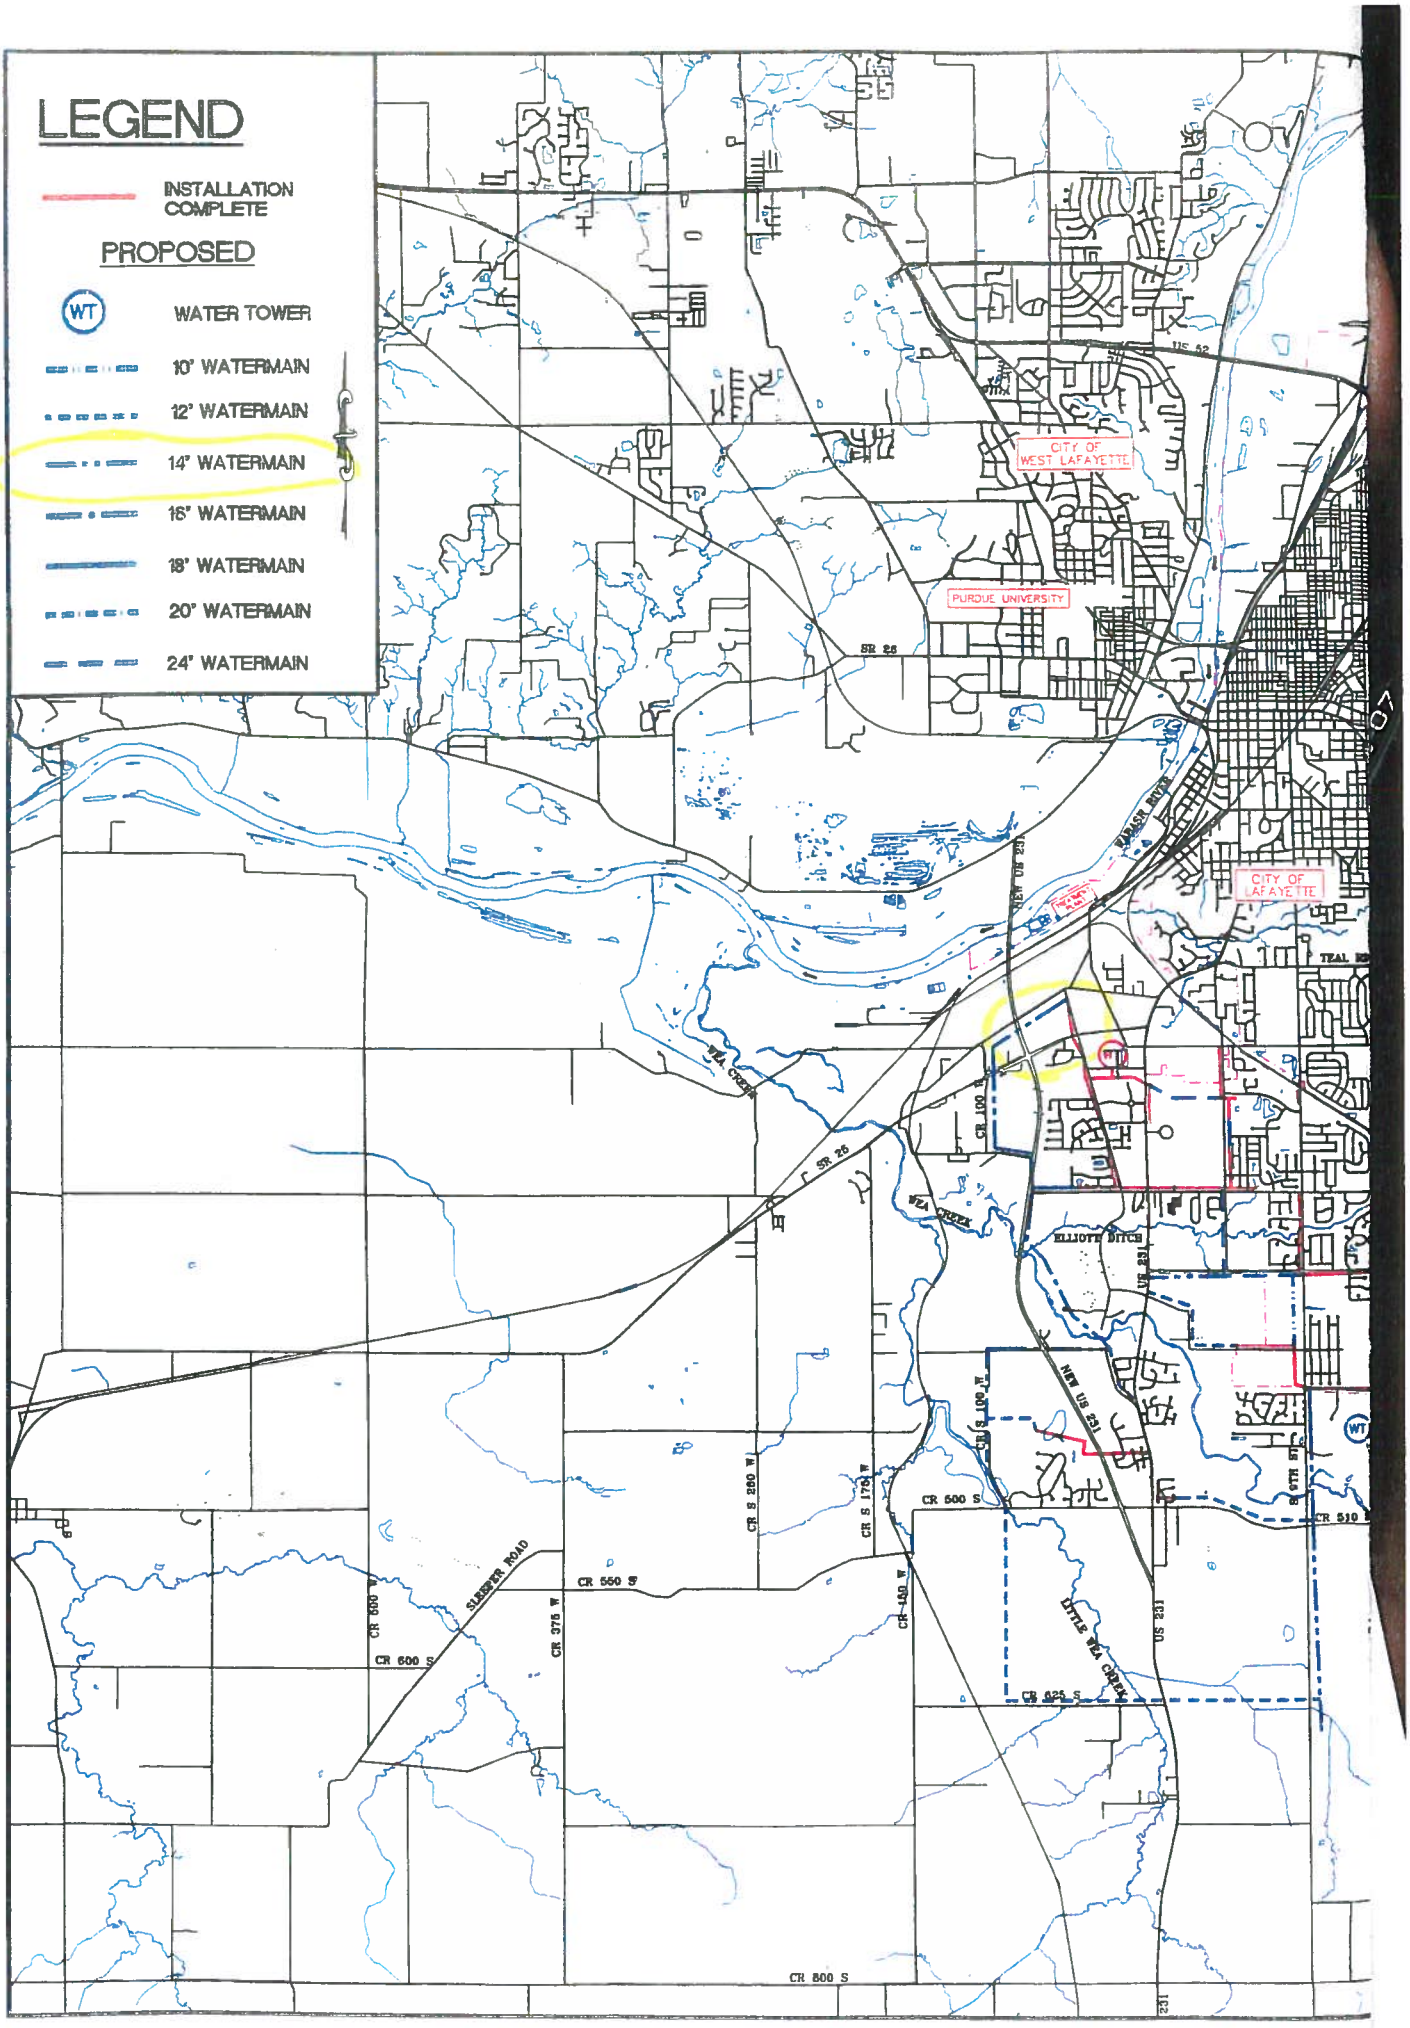
LEGEND
INSTALLATION COMPLETE
PROPOSED
WT
WATER TOWER
10" WATERMAIN
12" WATERMAIN
14" WATERMAIN
16" WATERMAIN
18" WATERMAIN
20" WATERMAIN
24" WATERMAIN
CITY OF WEST LAFAYETTE
PURDUE UNIVERSITY
CITY OF LAFAYETTE
US 52
SR 26
NEW US 231
WABASH RIVER
WEA CREEK
ELLIOTT DITCH
US 231
CR 100 W
CR S 100 W
CR 500 S
CR 510
CR 550 S
CR 600 S
CR 625 S
CR 800 S
CR 500 W
CR 375 W
CR S 250 W
CR S 175 W
CR 150 W
SLEEPER ROAD
LITTLE WEA CREEK
S 6TH ST