THIRD FLOOR PLAN

SCALE: 1/4" = 1'-0"

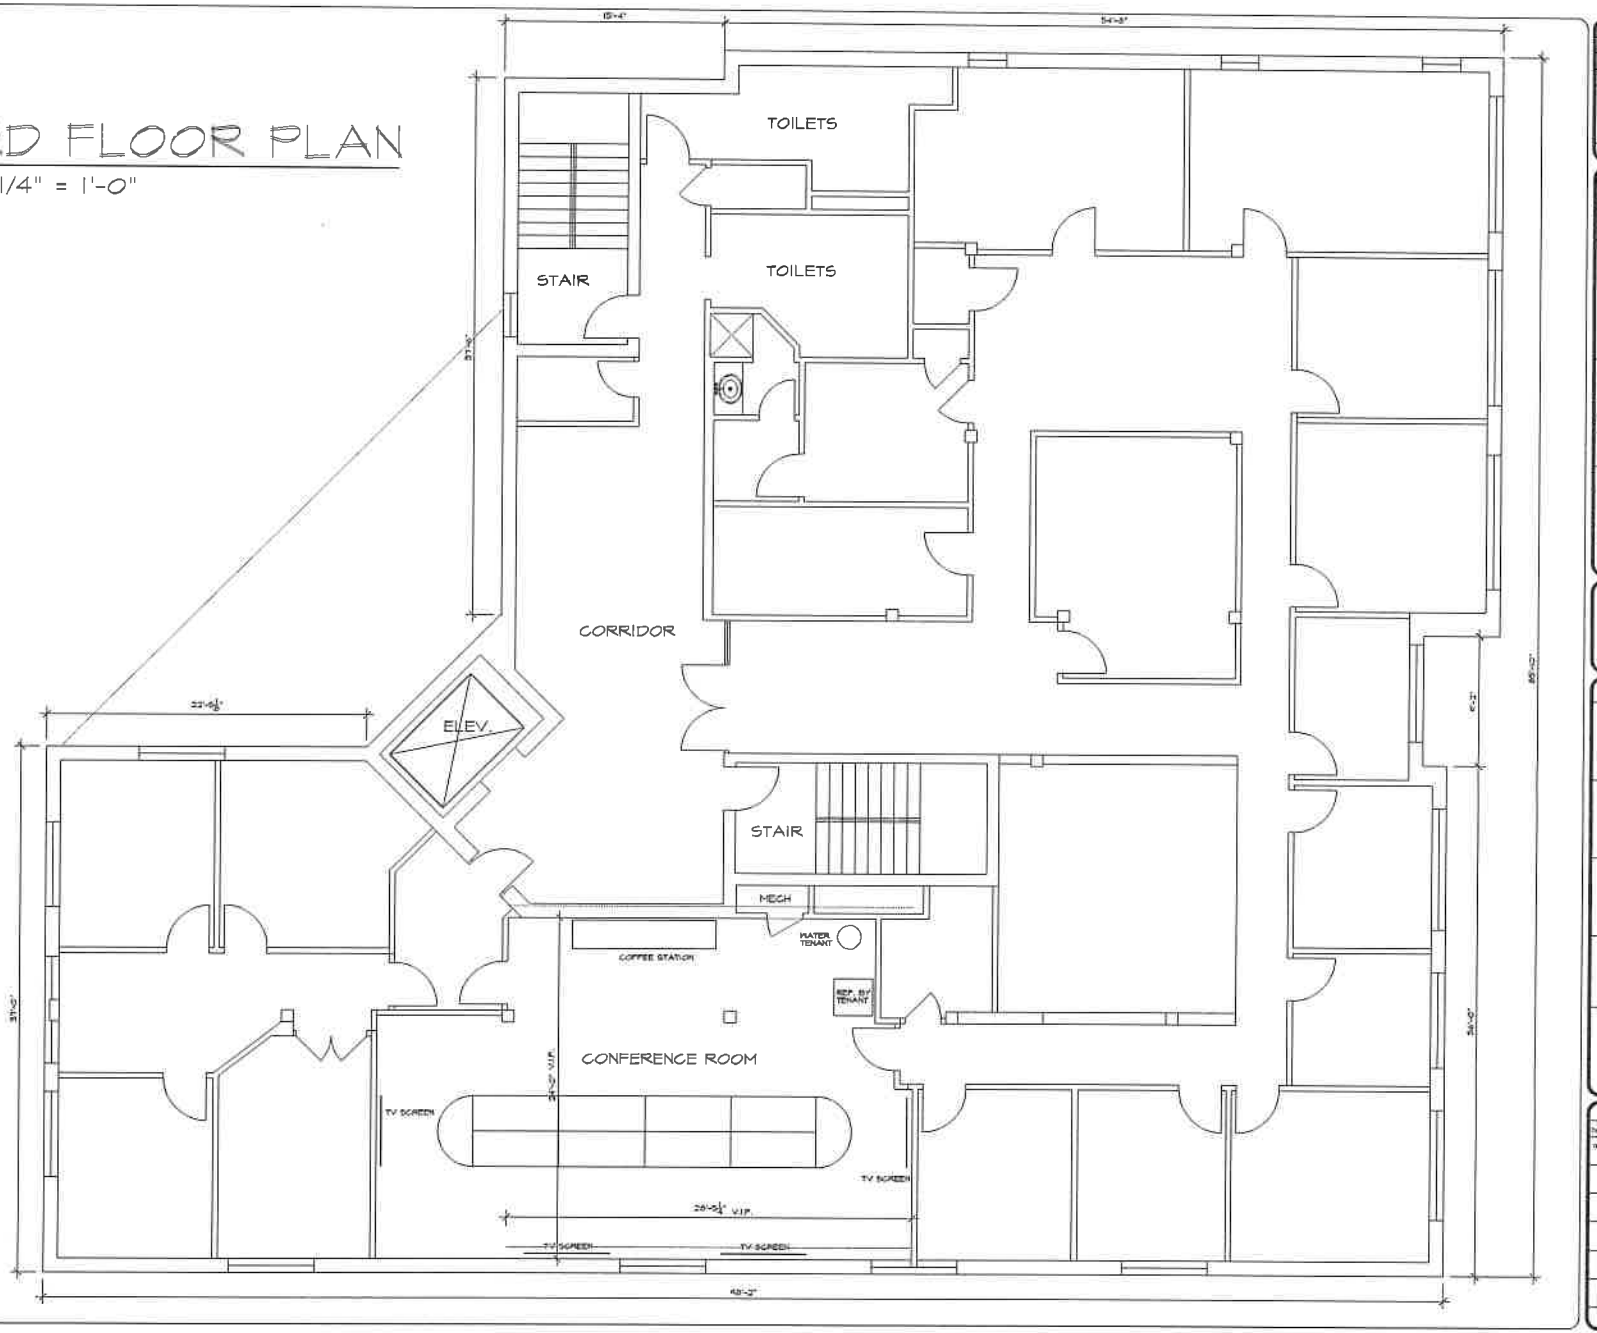

DRAWN BY:	NSN
SCALE:	1/4" = 1'-0"
DATE:	10-13-2023
PROJ. NO:	09-23

A-03

DWG. NUMBER

NSN ARCHITECT, LLC

nsnarchitect@gmail.com
860-931-2742
283 Grathaber Road
Tolland, CT 06084

PROJECT:

INTERIOR LAYOUT:
THIRD FLOOR PLAN

241 MAIN STREET
HARTFORD, CT

CONSULTANTS:

REVISIONS

NO	DATE	BY	DESCRIPTION
01	10/13/23	NSN	Construction Set Issued

F:\CAD_FILES_2021\A-VR-2023\09-23_STAN SADLAN\FLOOR-PLANS.dwg, 10/13/2023 11:20:51 AM, Adobe PDF