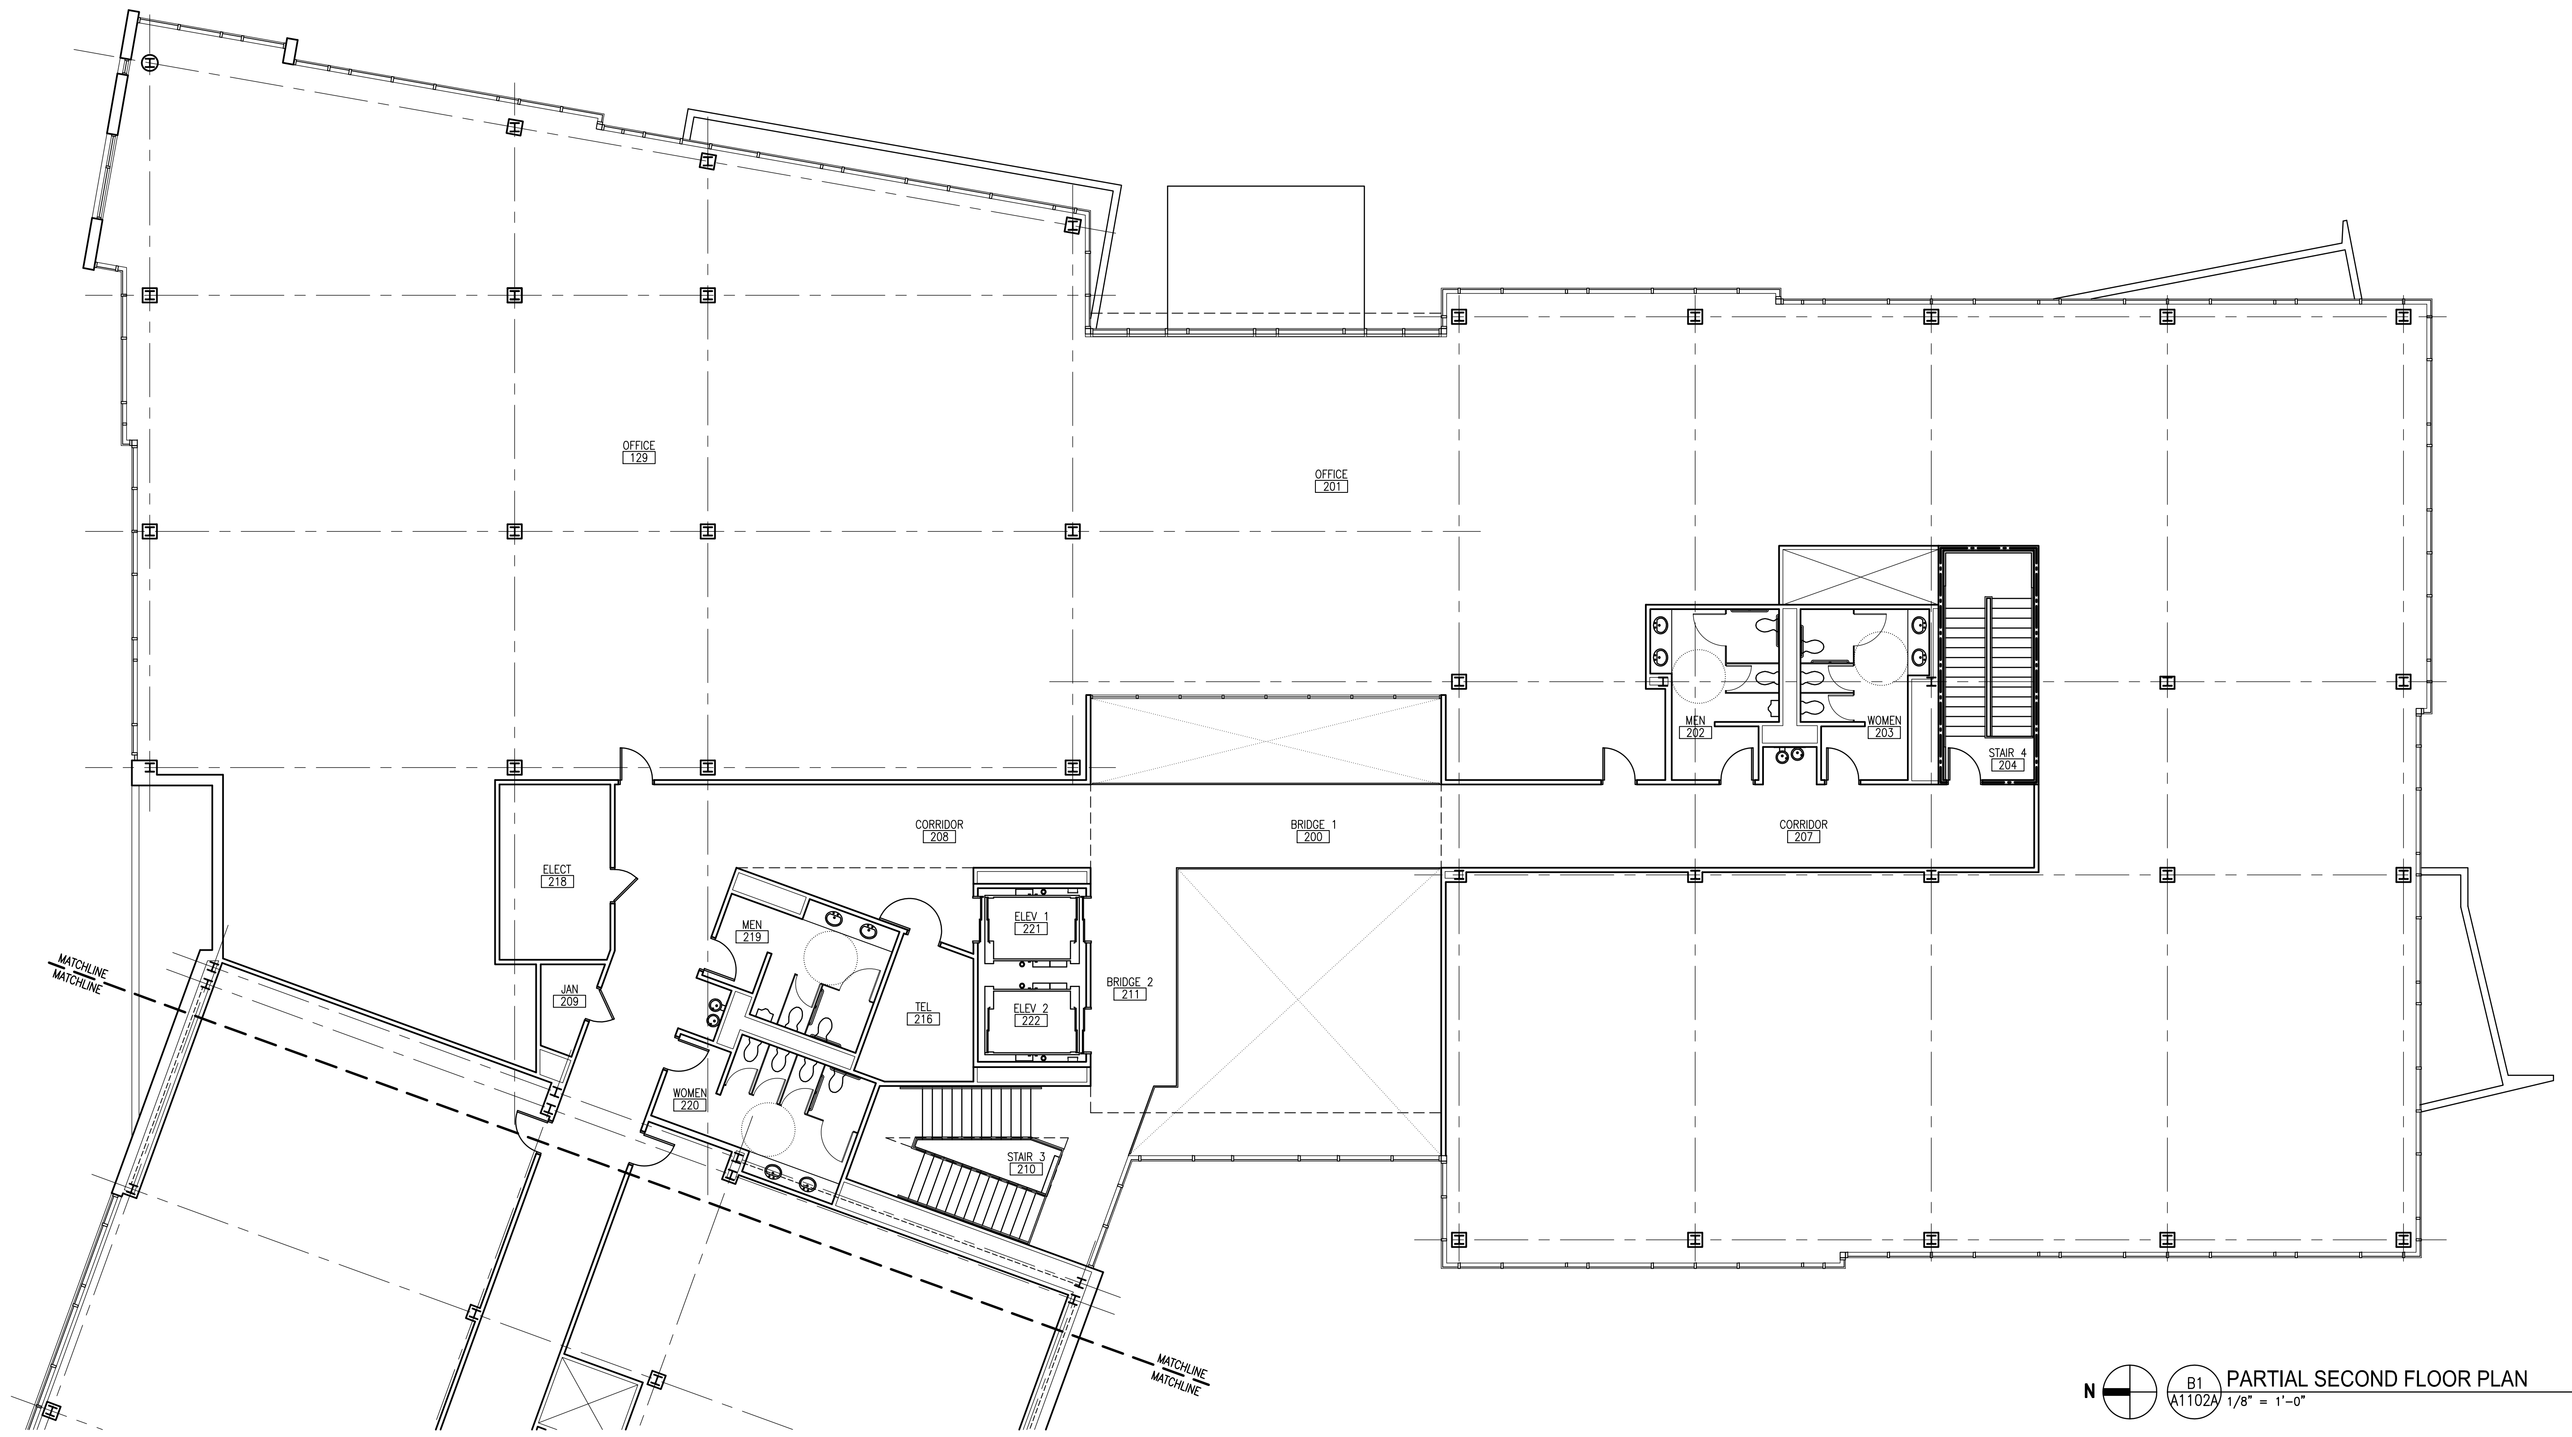

N

B1 A1102A PARTIAL SECOND FLOOR PLAN
1/8" = 1'-0"
A-FP02-RS1.dwg

OBrienAtkins
Architecture/Engineering/Landscape Architecture/Planning/Interior Design

O'Brien/Atkins Associates, PA
PO Box 12037
Research Triangle Park,
North Carolina 27709

919.941.9000 - Durham
919.755.1032 - Raleigh
919.941.9006 - Fax
www.obrienatkins.com

BUILDING ONE
RIVERSTONE TECHNOLOGY PARK
SOUTH BOSTON, VIRGINIA

RIVERSTONE REALTY COMPANY

Issued	Date	By

Project No. 2003025
Checked By ACC
Drawn By DSW
Drawing PARTIAL SECOND FLOOR PLAN
File Name A1102A-RS1.dwg
Sheet A1102A
0 of 00 SHEETS

Drawing file: A1102A-RS1.dwg, Oct 02, 2008 - 3:37pm