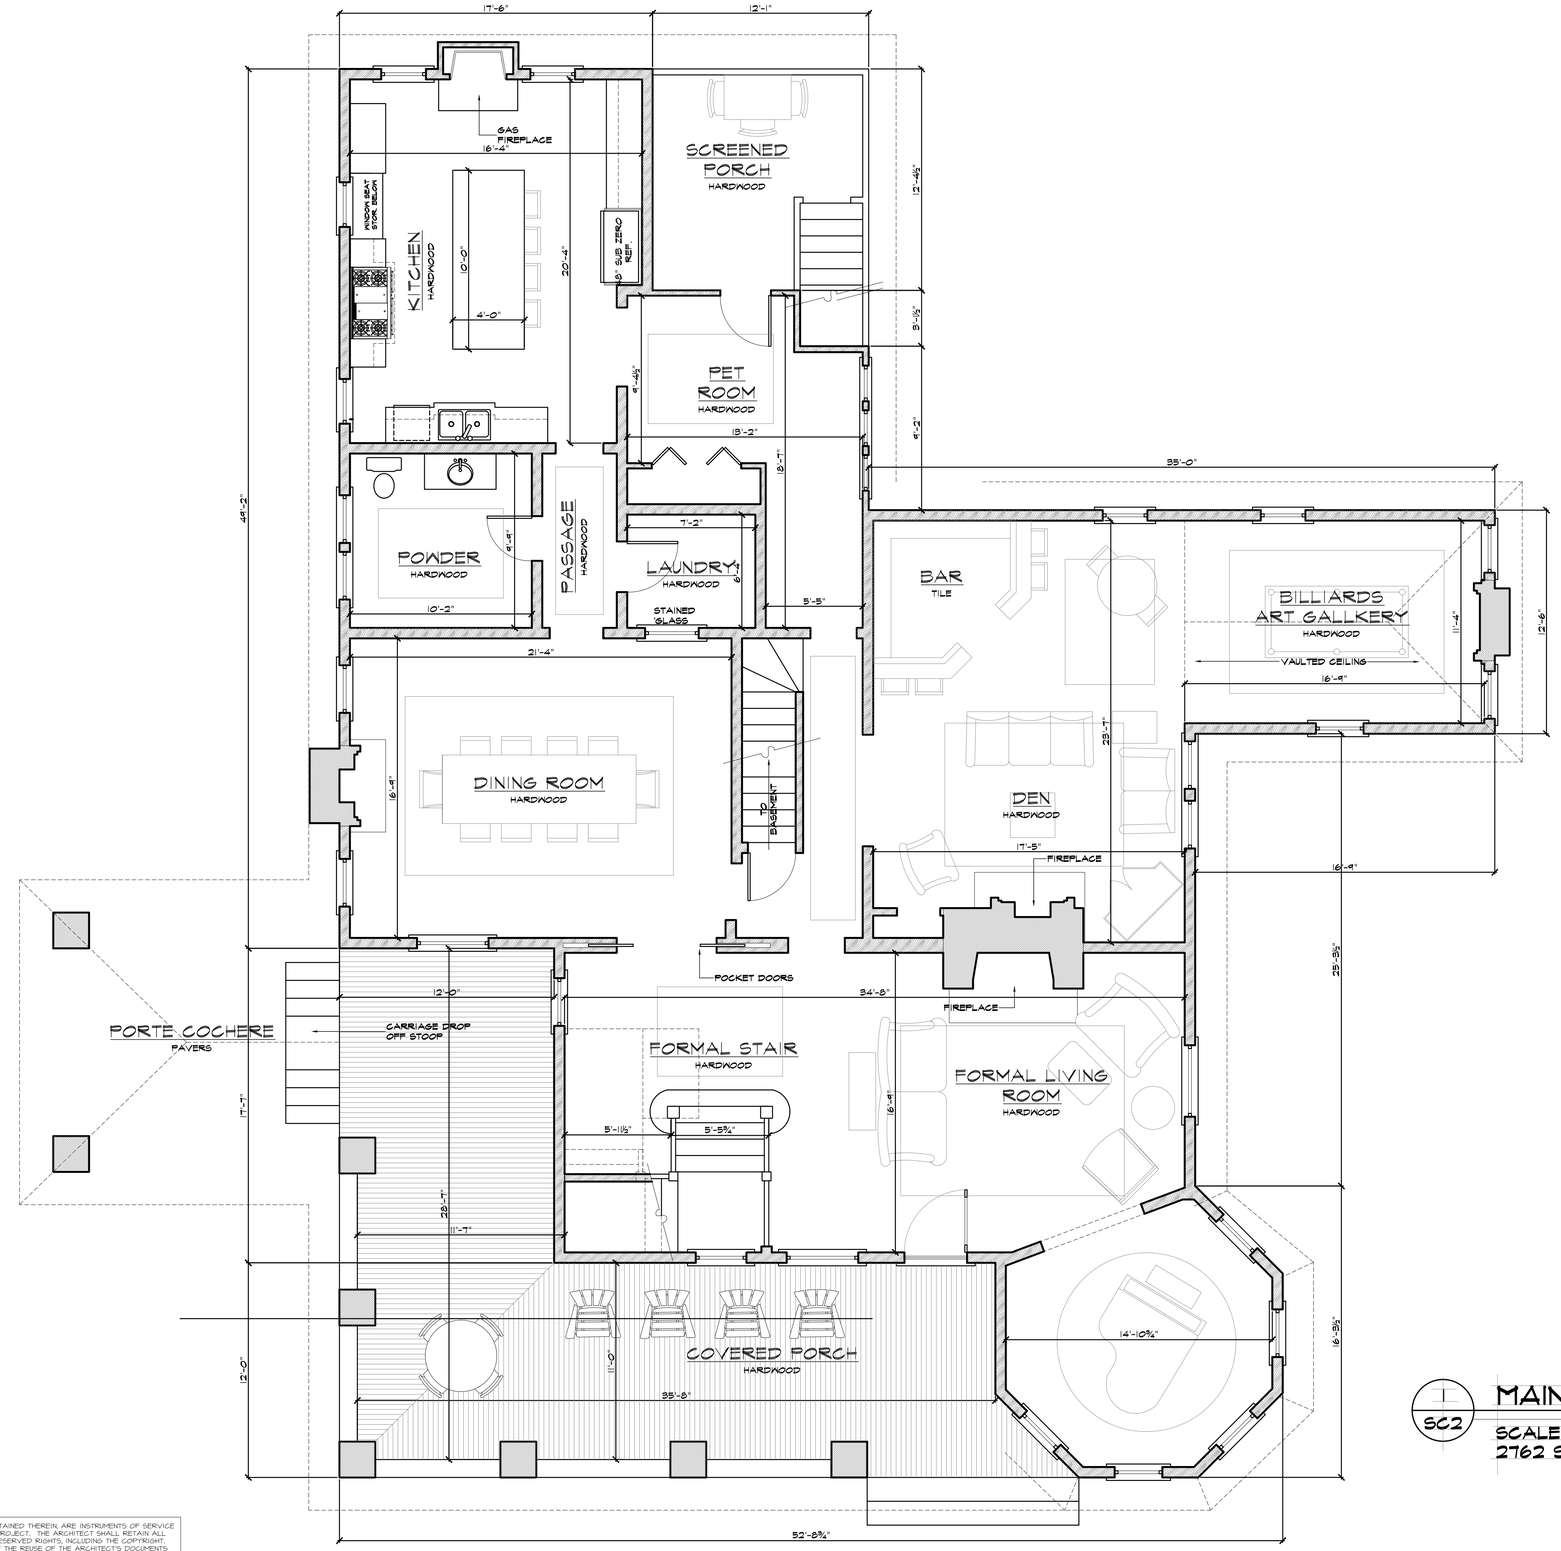

1 SC2 **MAIN LEVEL PLAN**

SCALE : 1/4" = 1'-0"

2762 SQUARE FEET HEATED

THESE DOCUMENTS AND THE DESIGN CONTAINED THEREIN, ARE INSTRUMENTS OF SERVICE FOR USE SOLELY WITH RESPECT TO THIS PROJECT. THE ARCHITECT SHALL RETAIN ALL COMMON LAW, STATUTORY AND OTHER RESERVED RIGHTS, INCLUDING THE COPYRIGHT. THE OWNER SHALL NOT REUSE OR PERMIT THE REUSE OF THE ARCHITECTS DOCUMENTS EXCEPT BY MUTUAL AGREEMENT IN WRITING. © 2011 THE ARCHITECTURAL STUDIO, P.L.L.C.

THE ARCHITECTURAL STUDIO
385 NORTH HAYWOOD STREET, SUITE #1
WAYNESVILLE, N.C. 28786 828-456-7529
WWW.ASLASSOC.COM

RENOVATION/ADDITION TO
WOOLSEY HEIGHTS
129 WOOLSEY HEIGHTS DRIVE WAYNESVILLE
HAYWOOD COUNTY NORTH CAROLINA

REVISIONS:
CONFERENCE ROOM FINAL 11-22-2011

DATE: 11-22-2011
DRAWN: M.S.L.
APPR.:
SHEET NO.

OF