STORE FRONT LARGE PARKING LOT
300 AUTO PARKING

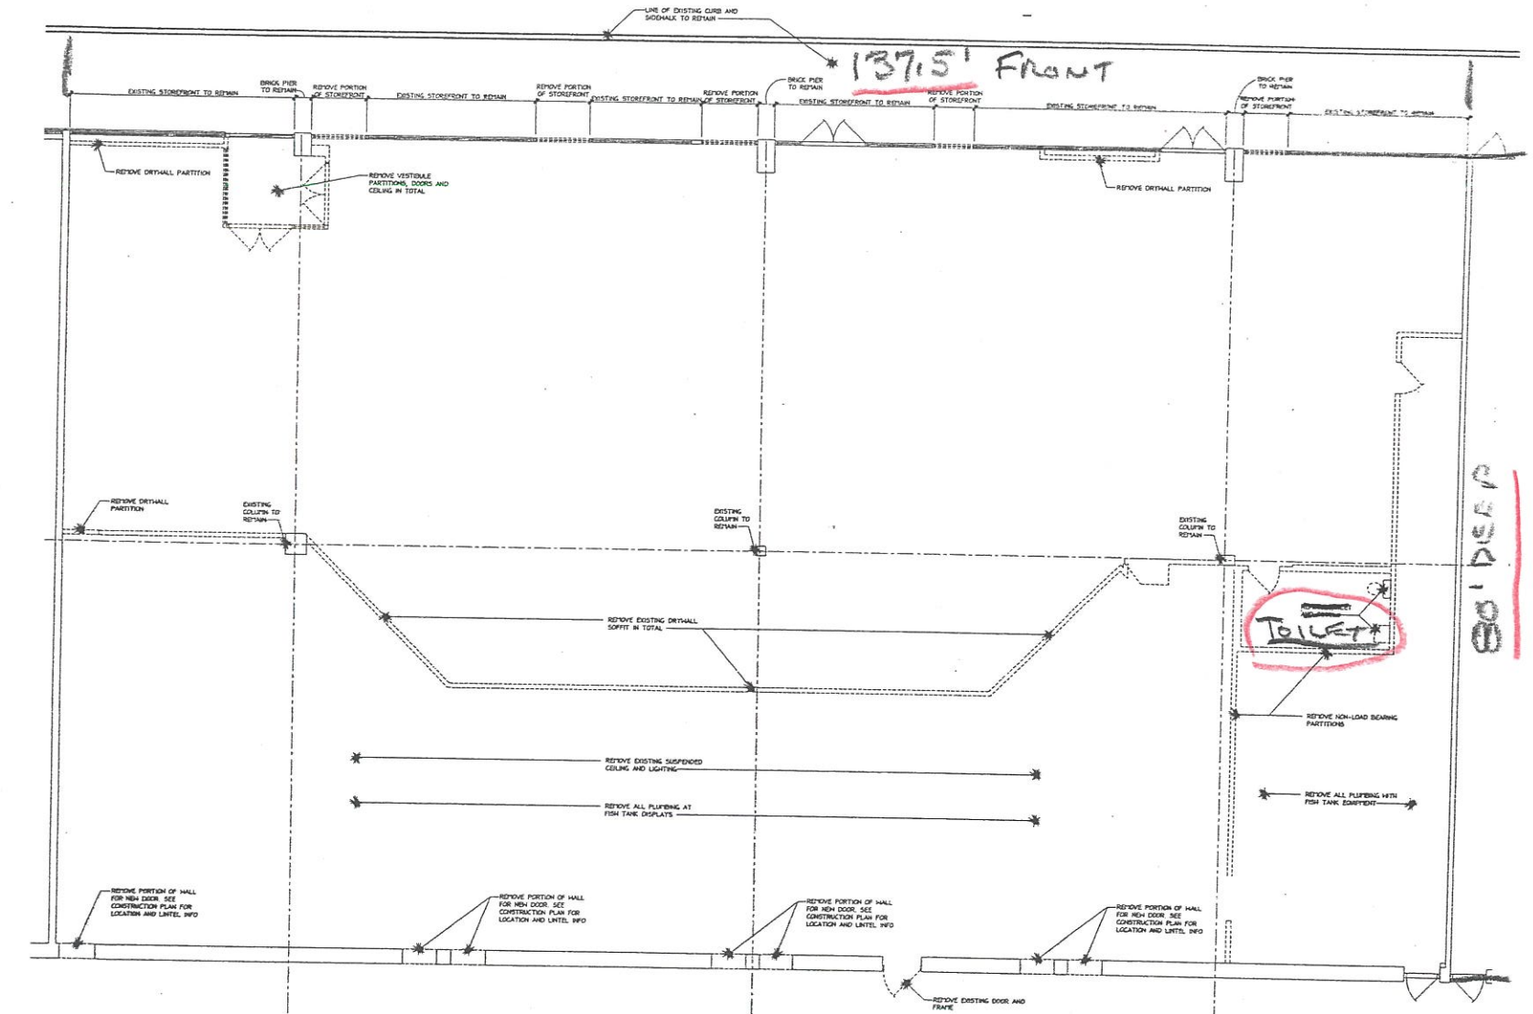

BACK OF STORE

1 A-001 FIRST FLOOR PLAN
SCALE: 1/4" = 1'-0"

DRV ARCHITECTS

No.	Issue Date	Description
	04/26/24	ISSUED TO OWNER

REVISIONS

IT IS A VIOLATION OF THE LAW FOR ANY PERSON, UNLESS ACTING UNDER THE DIRECTION OF A LICENSED ARCHITECT, TO ALTER AN ITEM IN ANY WAY. IF AN ITEM BEARING THE SEAL OF AN ARCHITECT IS ALTERED, THE ALTERING ARCHITECT SHALL AFFIX TO ANY ITEM THE SEAL AND THE NOTATION "ALTERED BY" FOLLOWED BY HIS SIGNATURE AND THE DATE OF SUCH ALTERATION, AND A SPECIFIC DESCRIPTION OF THE ALTERATION.

THESE DRAWINGS ARE INSTRUMENTS OF SERVICE AND AS SUCH ARE THE PROPERTY OF THE ARCHITECT. UNAUTHORIZED USES OR ALTERATIONS BY OTHERS ARE PROHIBITED.

SITE:
CLOCKTOWER PET STORE SUBDIVISION

TENANT SUBDIVISION

177 GLEN COVE ROAD
CARLE PLACE, NEW YORK

DRAWING TITLE:
DEMOLITION PLAN & NOTES

SEAL & SIGNATURE

DATE:
PROJECT No.: 2022
DRAWN BY: AJR
SCALE: AS NOTED
DWG. No.:
A 001 00