Plot Date: Wednesday, March 12, 2025 10:29:40 AM

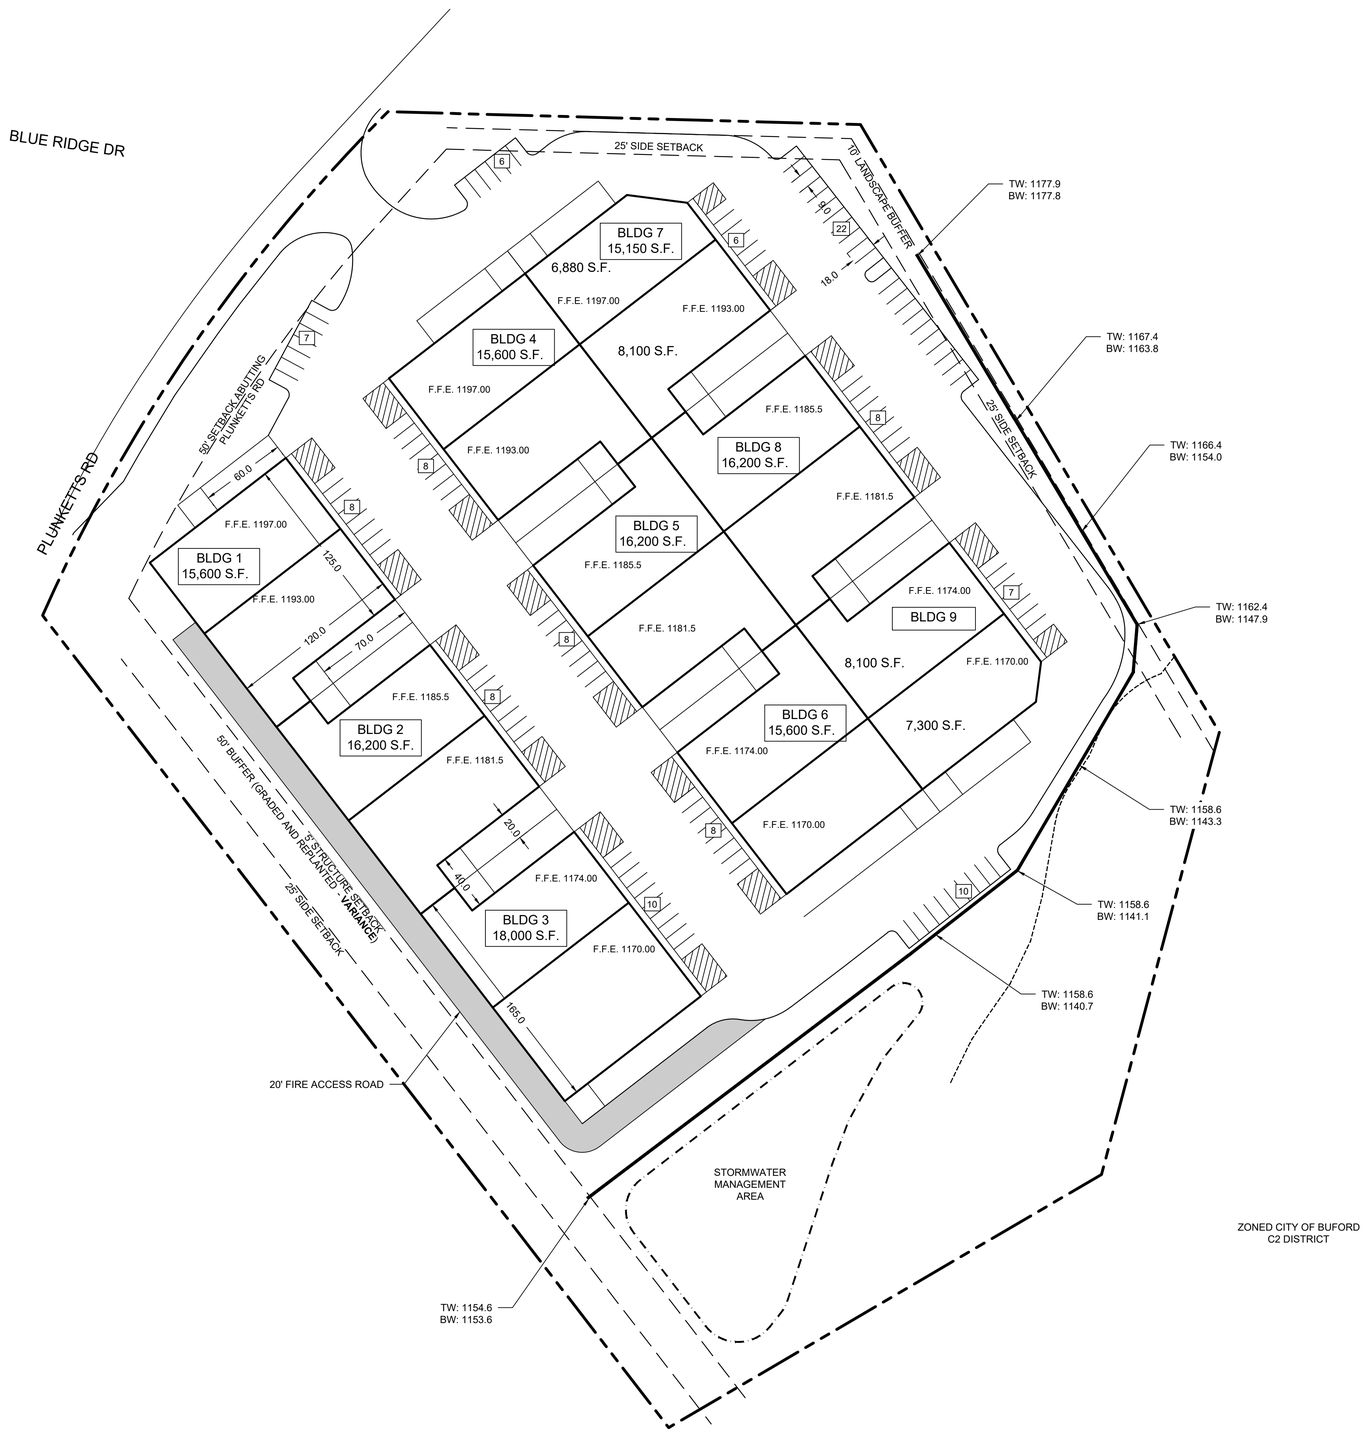

BUILDING #	AREA, S.F.
1	15,600
2	16,200
3	18,000
4	15,600
5	16,200
6	15,600
7	15,150
8	16,200
9	15,400
TOTAL AREA, S.F.	143,950

TOTAL PARKING SPACES: 116

NO.	DATE	DESCRIPTION	BY	CHK	APV
			AP	SD	TM

LJA ENGINEERING
299 S. MAIN STREET
ALPHARETTA, GA 30009
770-225-4730

BOGAN ENTERPRISES, LLC
11555 MEDLOCK BRIDGE RD.
SUITE #190
JOHNS CREEK, GA 30097
paulkhansari@gmail.com

ADDITIONAL LAND PLANNING FOR
1781 PLUNKETTS ROAD

1781 PLUNKETTS ROAD, GWINNETT COUNTY, GA.
L.L. 218 ~ DISTRICT 7TH
PARCEL # 7218 003

NORTH

SCALE: 1"= 50'
0 50

PROJECT NUMBER
3934-2301

SHEET TITLE

SHEET NUMBER
C-320

File Location: s:\sed\projects\ga\3934-2301 - 1781 plunkett road - buford\02-design\drawings\02-civil\references\revised site layout\3934-2001 layout