DRAWING NUMBER	FED. ROAD DIV.NO.	STATE	COUNTY	PROJECT ID	ROUTE NO.	SHEET NO.	TOTAL SHEETS
FLSC-DGN-RDW-0037345	3	S.C.	CHARLESTON	0037345	US 52 & S-39	16	

CARNER AVENUE
MEETING STREET

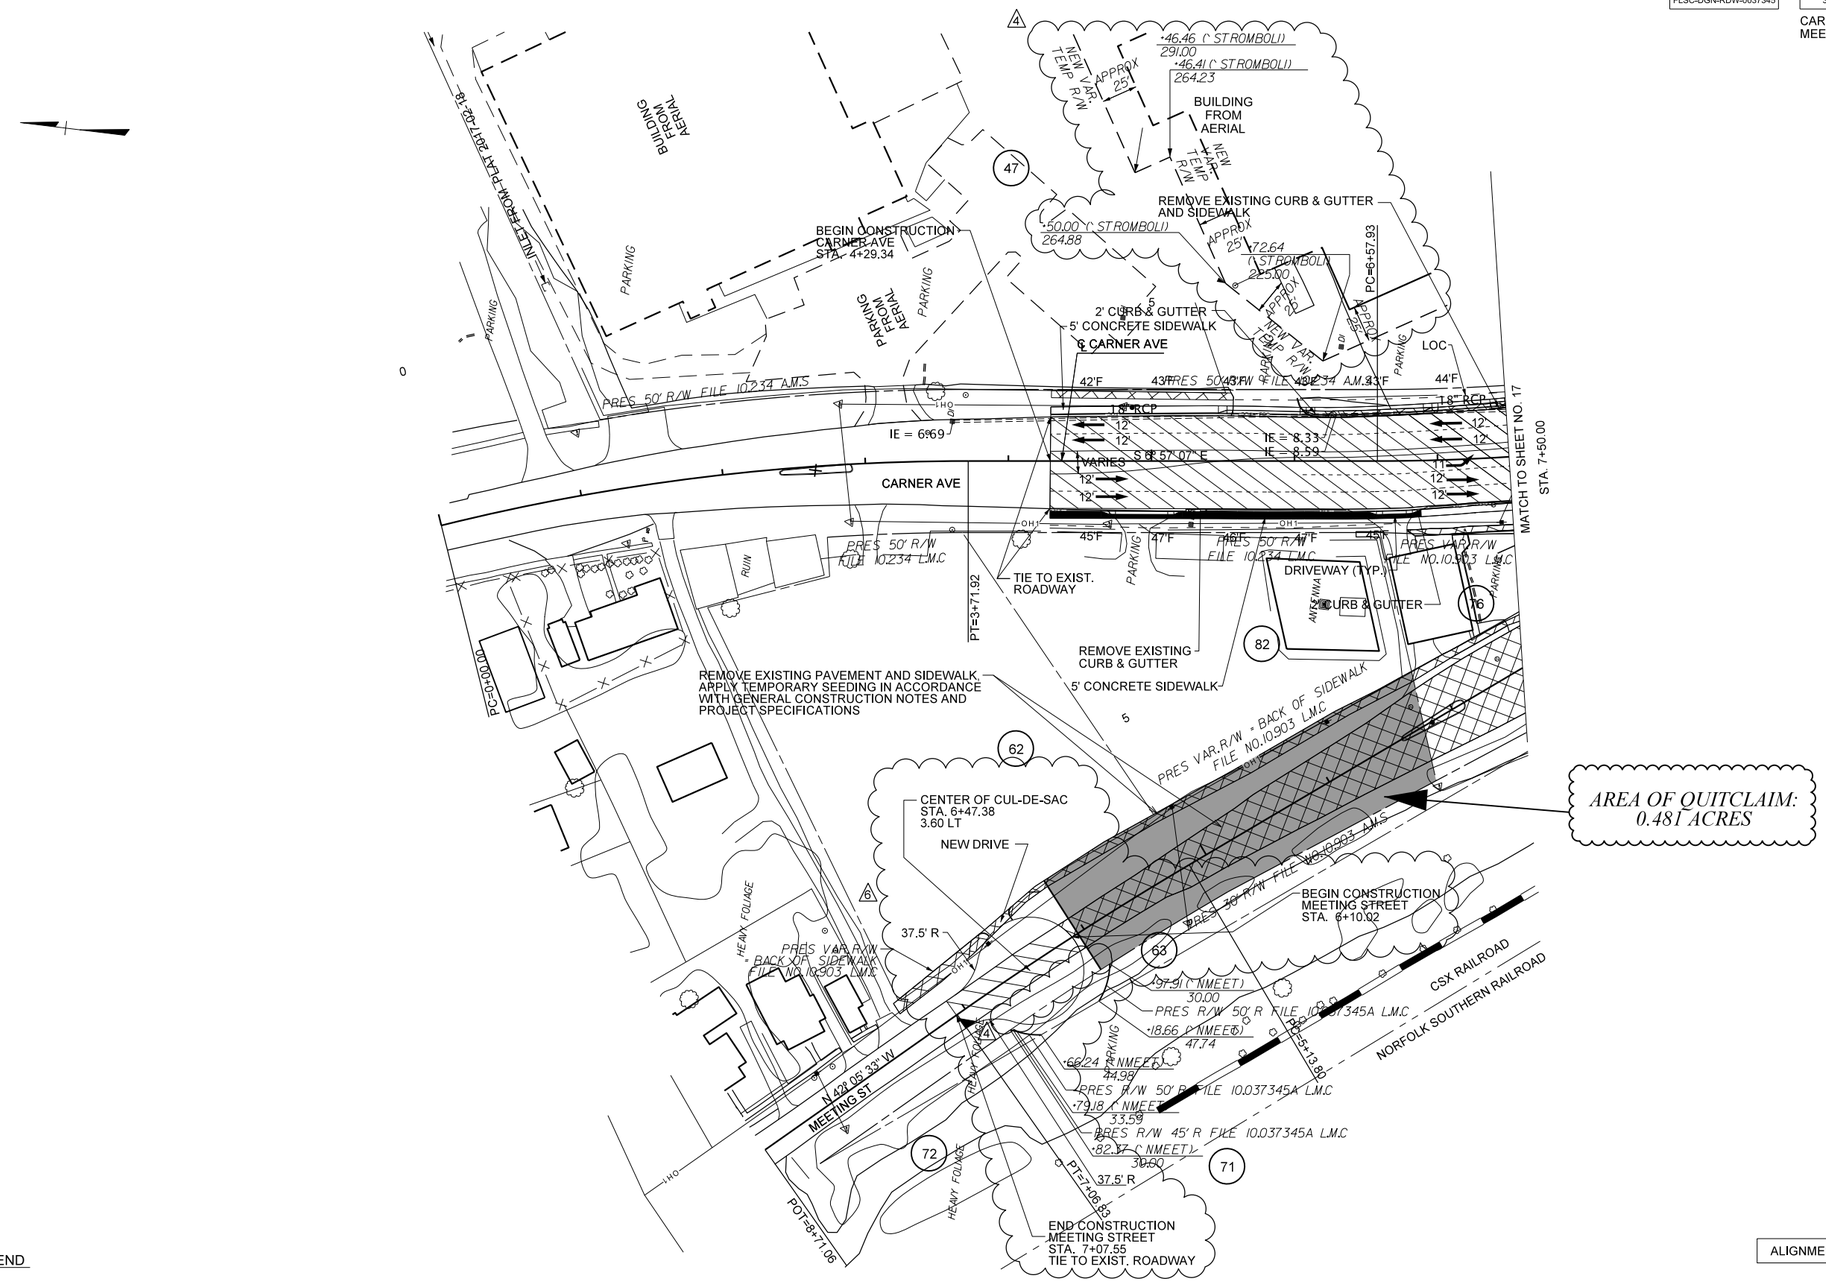

ALIGNMENT CONTROL CAN BE FOUND ON REFERENCE SHEET

PAVEMENT LEGEND

- EXISTING HMA PAVEMENT (MILL, OVERLAY, BUILDUP, AS REQUIRED)
- EXISTING PCC PAVEMENT - DIAMOND GROUND
- FULL DEPTH ASPHALT PAVEMENT
- CONCRETE PAVEMENT
- CONCRETE DRIVEWAYS/SIDEWALKS
- PAVEMENT REMOVAL

0 50 100 150 200

SSCALE$
SPENTBLL$
SPLTDRVL$
SFILEL$

SCALE:
PEN TABLE:
PLOT DRIVER:
FILE:
$DATE$

3229 WEST MONTAGUE AVE.
NORTH CHARLESTON, SC 29418
(843) 554-5602

DAVIS & FLOYD
SINCE 1954

WWW.DAVISFLOYD.COM

REV. NO.	BY	DATE	DESCRIPTION OF REVISION
6	CHB	12-2-21	TRACT 62 R/W REVISED. CUL-DE-SAC REVISED
4	CHB	05-20-19	TEMP R/W ADDED TO TRACT 47. PIPE REMOVED.

DGN. _____ DATE _____
R/W _____ DATE _____
CHK. _____ DATE _____

SOUTH CAROLINA
DEPARTMENT OF TRANSPORTATION
ROAD DESIGN COLUMBIA, S.C.

PORT ACCESS ROAD
PLAN SHEET
CARNER AVE. STA. 4+30.00 TO 7+50.00
MEETING ST. STA. 5+94.89 TO 7+15.75

SCALE 1"= 50' DWG. NO. 16