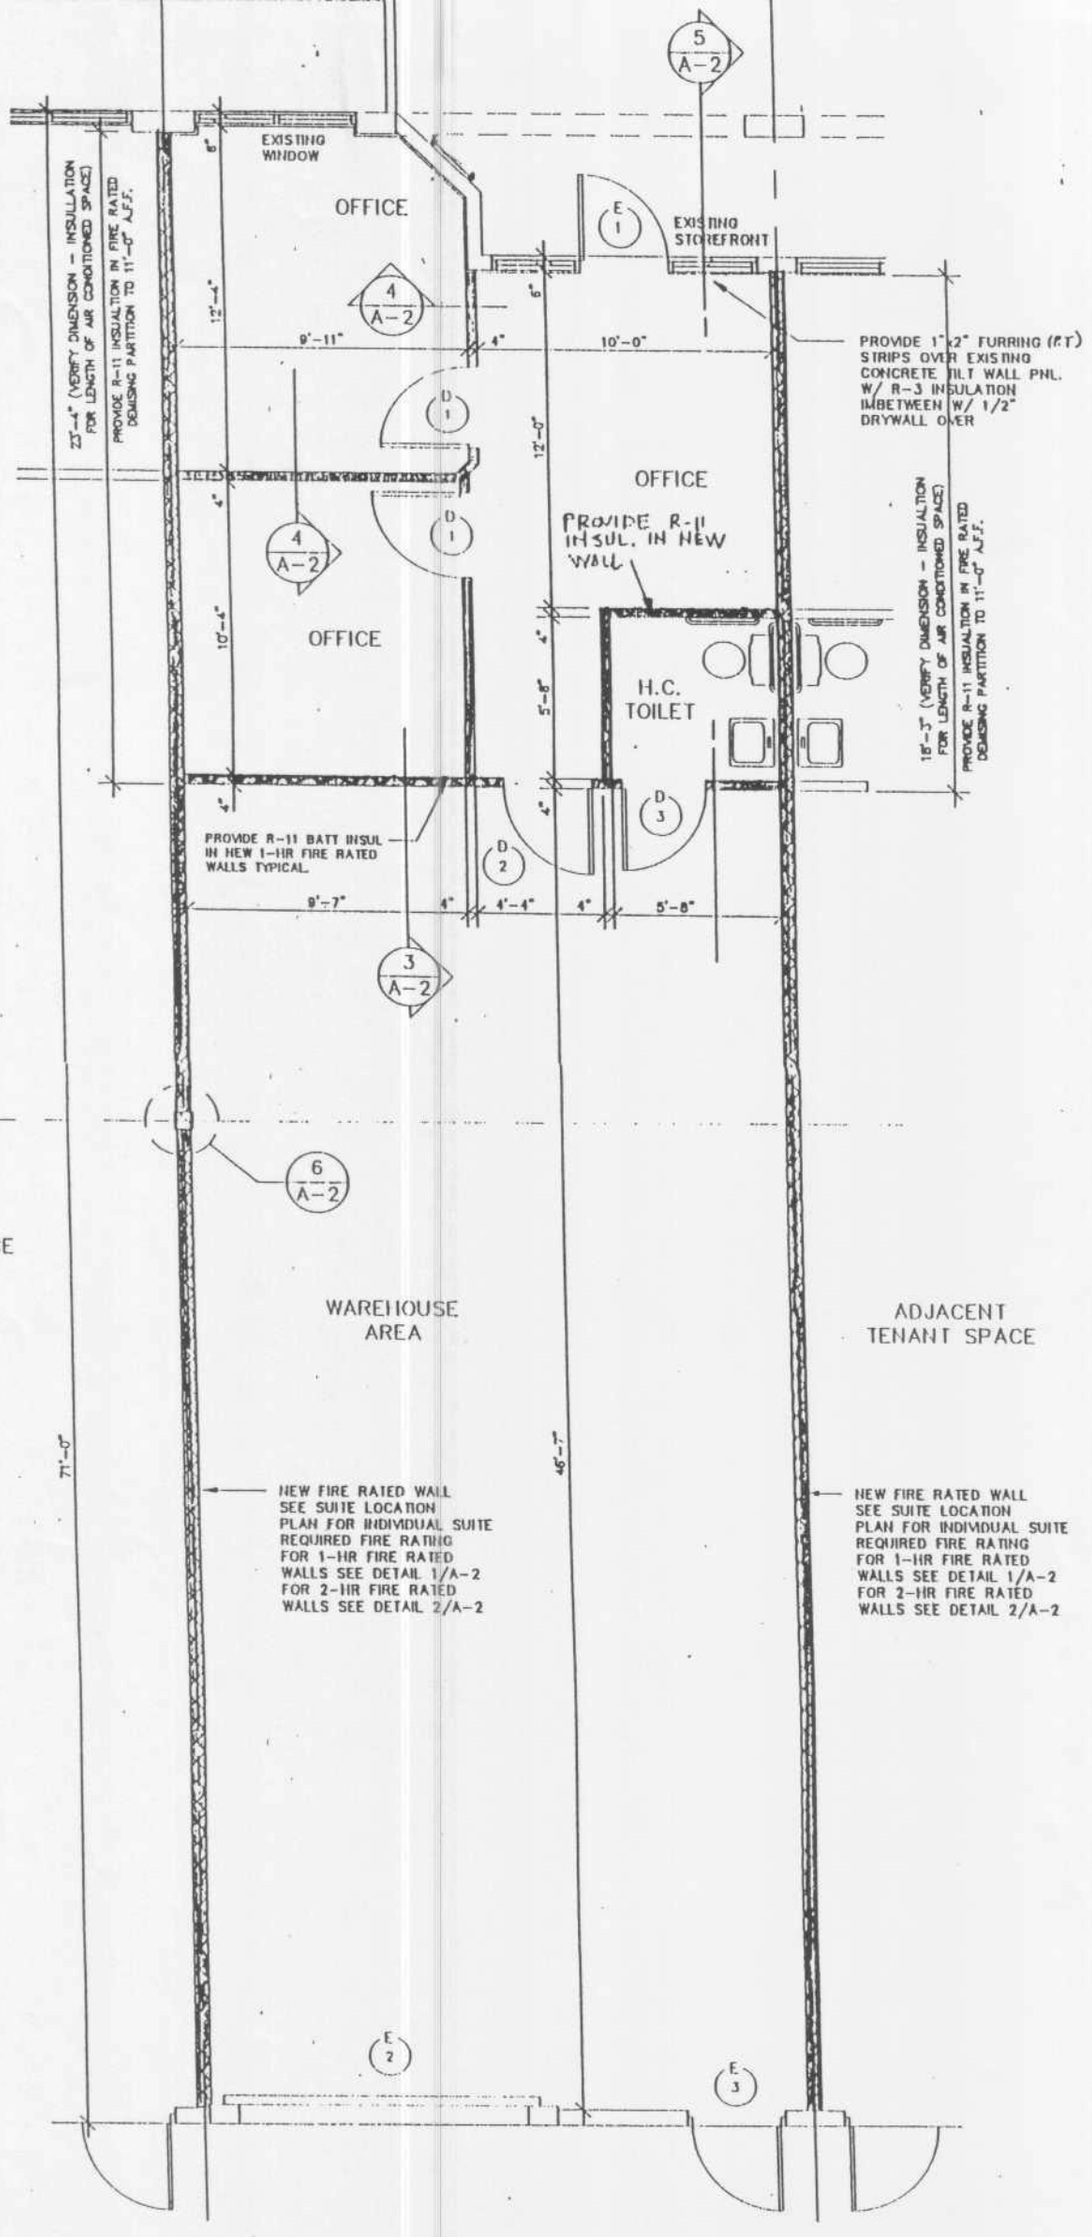

TYPICAL TENANT FLOOR PLAN

SCALE : 1/4" = 1'- 0"

PROPOSED TYPICAL TENANT SPACES FOR:
NOB HILL BUSINESS PLAZA

date
6-2
proj
sher