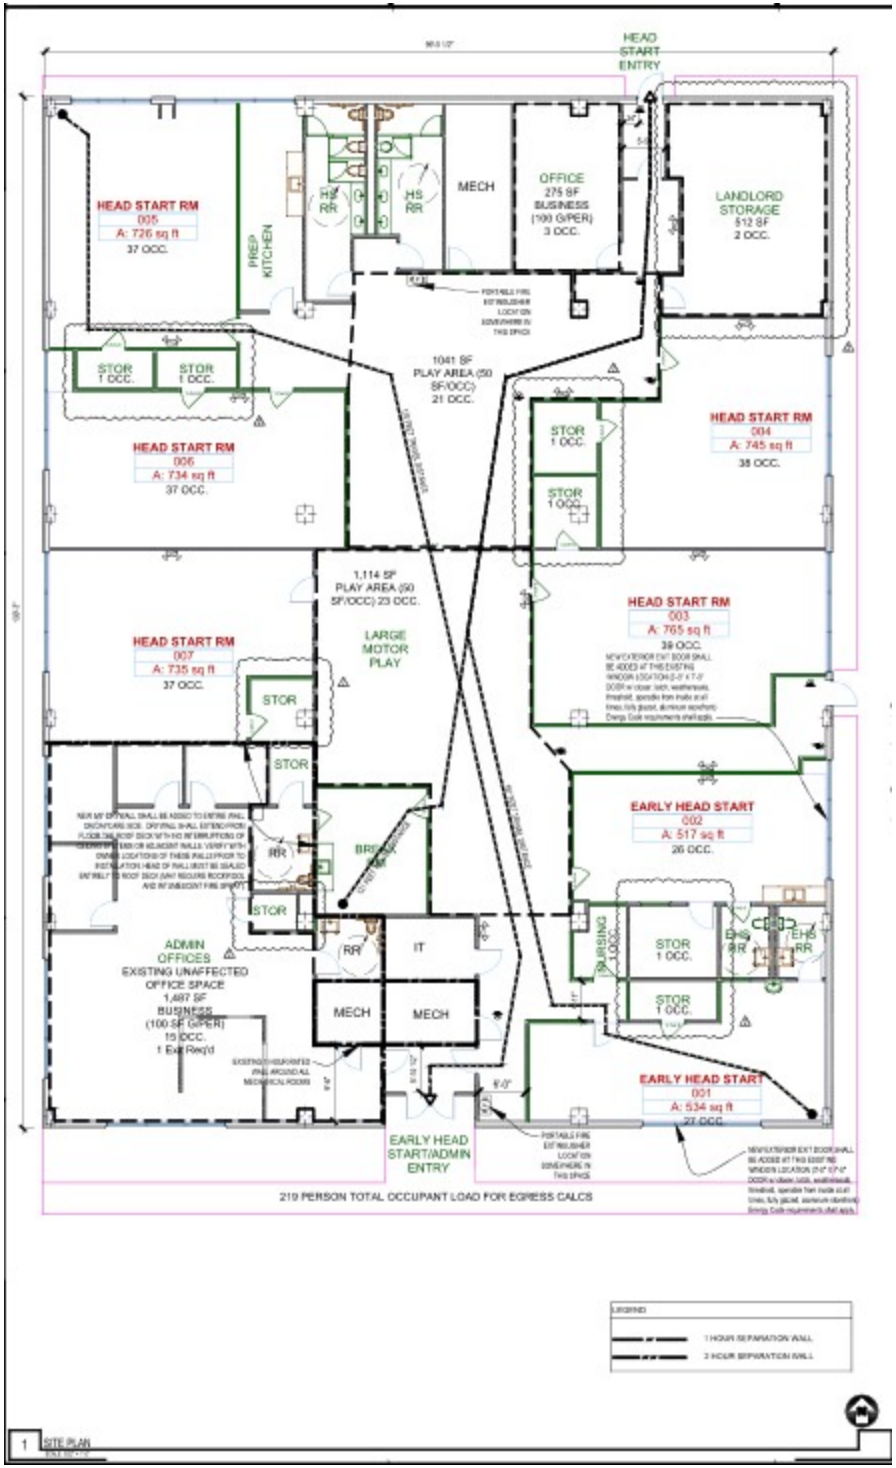
HEAD START ENTRY
HEAD START RM
005
A: 726 sq ft
37 OCC.
PREP KITCHEN
HS RR
HS RR
MECH
OFFICE
275 SF
BUSINESS
(100 G/PER)
3 OCC.
LANDLORD STORAGE
512 SF
2 OCC.
STOR
1 OCC.
STOR
1 OCC.
1041 SF
PLAY AREA (50 SF/OCC)
21 OCC.
HEAD START RM
006
A: 734 sq ft
37 OCC.
STOR
1 OCC.
STOR
1 OCC.
HEAD START RM
004
A: 745 sq ft
38 OCC.
1,114 SF
PLAY AREA (50 SF/OCC) 23 OCC.
LARGE MOTOR PLAY
HEAD START RM
007
A: 735 sq ft
37 OCC.
STOR
HEAD START RM
003
A: 765 sq ft
39 OCC.
STOR
RR
BREAK RM
EARLY HEAD START
002
A: 517 sq ft
26 OCC.
STOR
ADMIN OFFICES
EXISTING UNAFFECTED OFFICE SPACE
1,487 SF
BUSINESS
(100 SF/PER)
15 OCC.
1 Exit Req'd
RR
IT
MECH
MECH
NURSING LOCK
STOR
1 OCC.
STOR
1 OCC.
EHS RR
EHS RR
EARLY HEAD START
001
A: 534 sq ft
27 OCC.
EARLY HEAD START/ADMIN ENTRY
219 PERSON TOTAL OCCUPANT LOAD FOR EGRESS CALCS
LEGEND
1 HOUR SEPARATION WALL
2 HOUR SEPARATION WALL

1 SITE PLAN