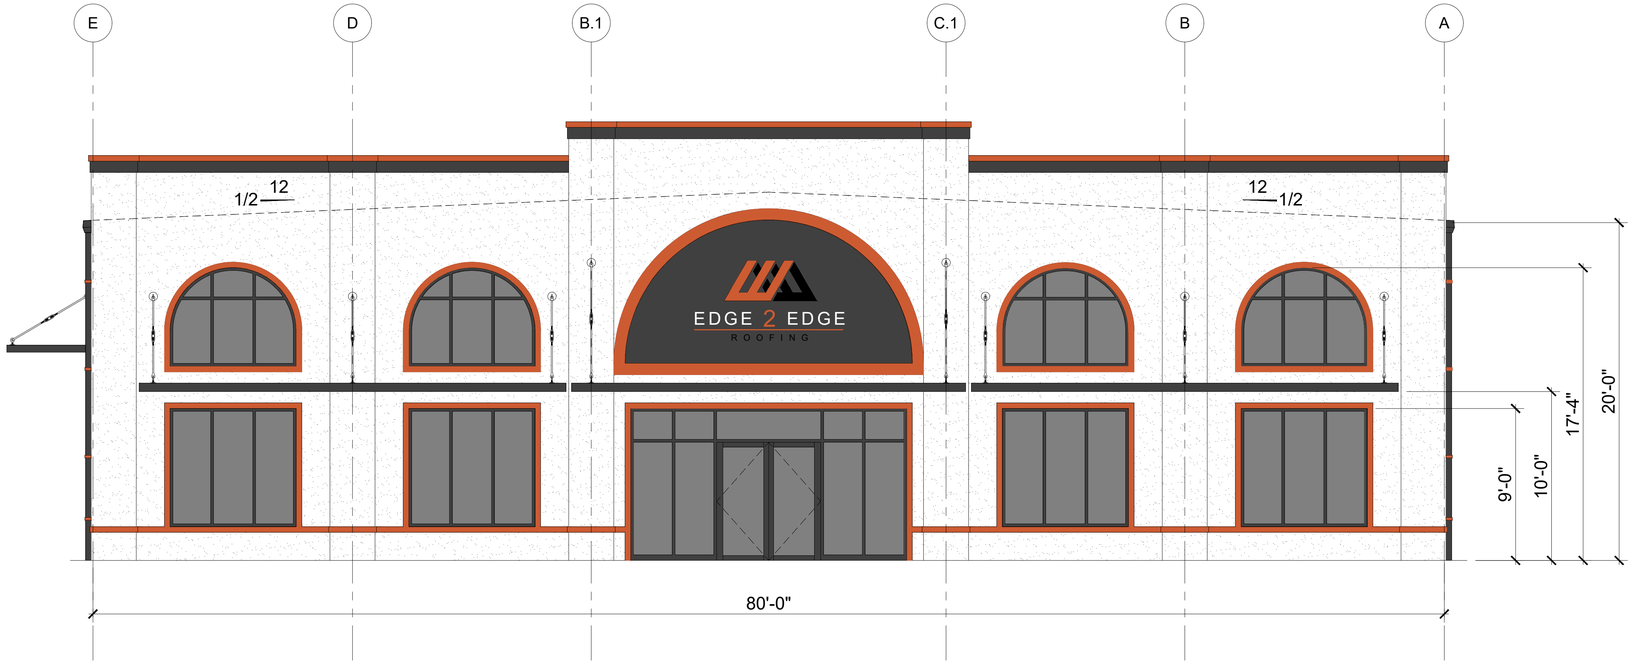

1 EXTERIOR FRONT ELEVATION
SCALE: 3/16" = 1'-0"

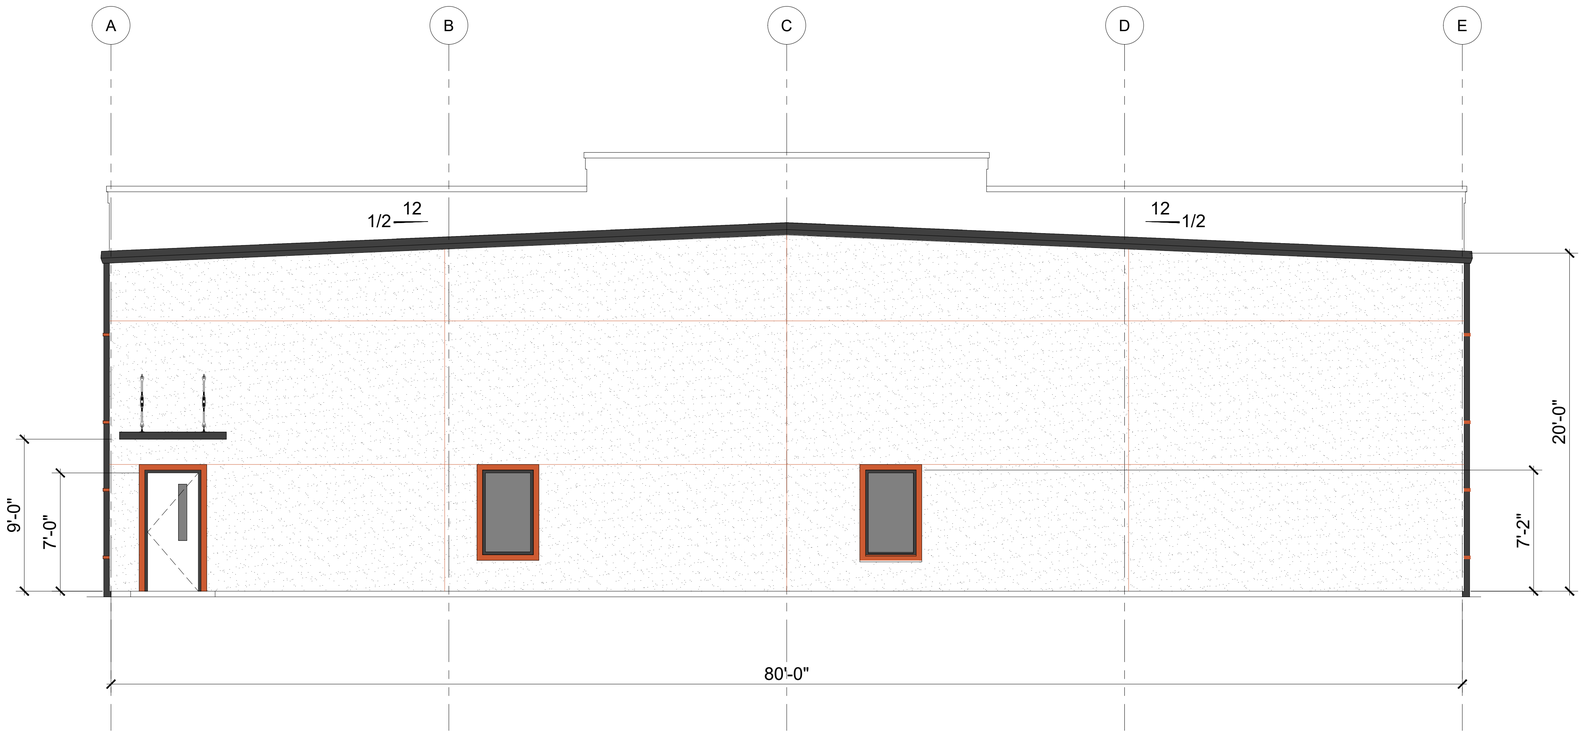

2 EXTERIOR REAR ELEVATION
SCALE: 3/16" = 1'-0"

JDS DRAFTING & DESIGN
Making your dreams a reality

ADDRESS: 5445 S PINE, OCALA, FLORIDA 34480
PHONE: (352) 209-7054
EMAIL: JOEL@DRAFTINGDESIGN.ORG
WEBSITE: JDSDRAFTINGDESIGN.COM

ALL DRAWINGS AND SPECS ARE INSTRUMENTS OF SERVICE AND ARE THE PROPERTY OF JOEL'S DRAFTING SERVICES LLC. THESE PLANS AND SPECS SHALL NOT BE DUPLICATED, REPRODUCED OR REVISED IN ANY WAY WITHOUT THE WRITTEN CONSENT OF JOEL'S DRAFTING SERVICES LLC. ANY REVISION, ADDITION OR DELETION TO THE SCOPE, DESIGN, OR INTENT BY ANYONE OTHER THAN JOEL'S DRAFTING SERVICES LLC, DESIGNER WILL ABSOLVE JOEL'S DRAFTING SERVICES LLC, DESIGNER FROM ANY RESPONSIBILITY, SUITS, LITIGATION, OR LIABILITY CLAIMS RELATED TO THE PROJECT.

CONTRACTOR / OWNER SHALL INSPECT AND VERIFY THE SCOPE OF WORK AND CHECK ALL DIMENSIONS PRIOR TO CONSTRUCTION. ANY ADDITIONAL WORK APPARENT DURING FIELD INSPECTION BUT NOT SPECIFICALLY NOTED ON THE DRAWINGS SHALL BE CONSIDERED AS PART OF THE SCOPE OF WORK.

ALL NEW MATERIALS SHALL BE INSTALLED IN ACCORDANCE WITH MANUFACTURERS INSTRUCTIONS AND IN FULL COMPLIANCE WITH THE FLORIDA BUILDING CODE, 8th Edition 2023

THE DESIGNS AND ARRANGEMENTS IN THESE DRAWINGS ARE THE EXCLUSIVE PROPERTY JOEL'S DRAFTING SERVICES LLC. THE COMPANY EXPRESSLY RESERVES THE COPYRIGHT AND ANY OTHER PROPERTY RIGHTS IN THESE PLANS. ANY REPRODUCTIONS, REVISIONS OR MODIFICATIONS OF THESE DOCUMENTS WITHOUT THE EXPRESSED WRITTEN CONSENT OF JOEL'S DRAFTING SERVICES LLC IS PROHIBITED BY LAW. PERMISSION IS HEREBY AUTHORIZED AND LIMITED TO THE REPRODUCTION OF THESE PLANS FOR THE PURPOSES OF BIDDING AND CONSTRUCTING THIS PROJECT.

No.	DATE	REVISIONS / SUBMISSIONS

DATE: 08-05-2024 **DRAWN:** JAG **CHECKED:** JAG

PROJECT NO.: J24-47

SEAL

JASON CHRISTIANSEN, AIA AR95771

EDGED ROOFING

SANFORD **FLORIDA**

EXTERIOR ELEVATIONS

SCALE: 3/16" = 1'-0"

A201