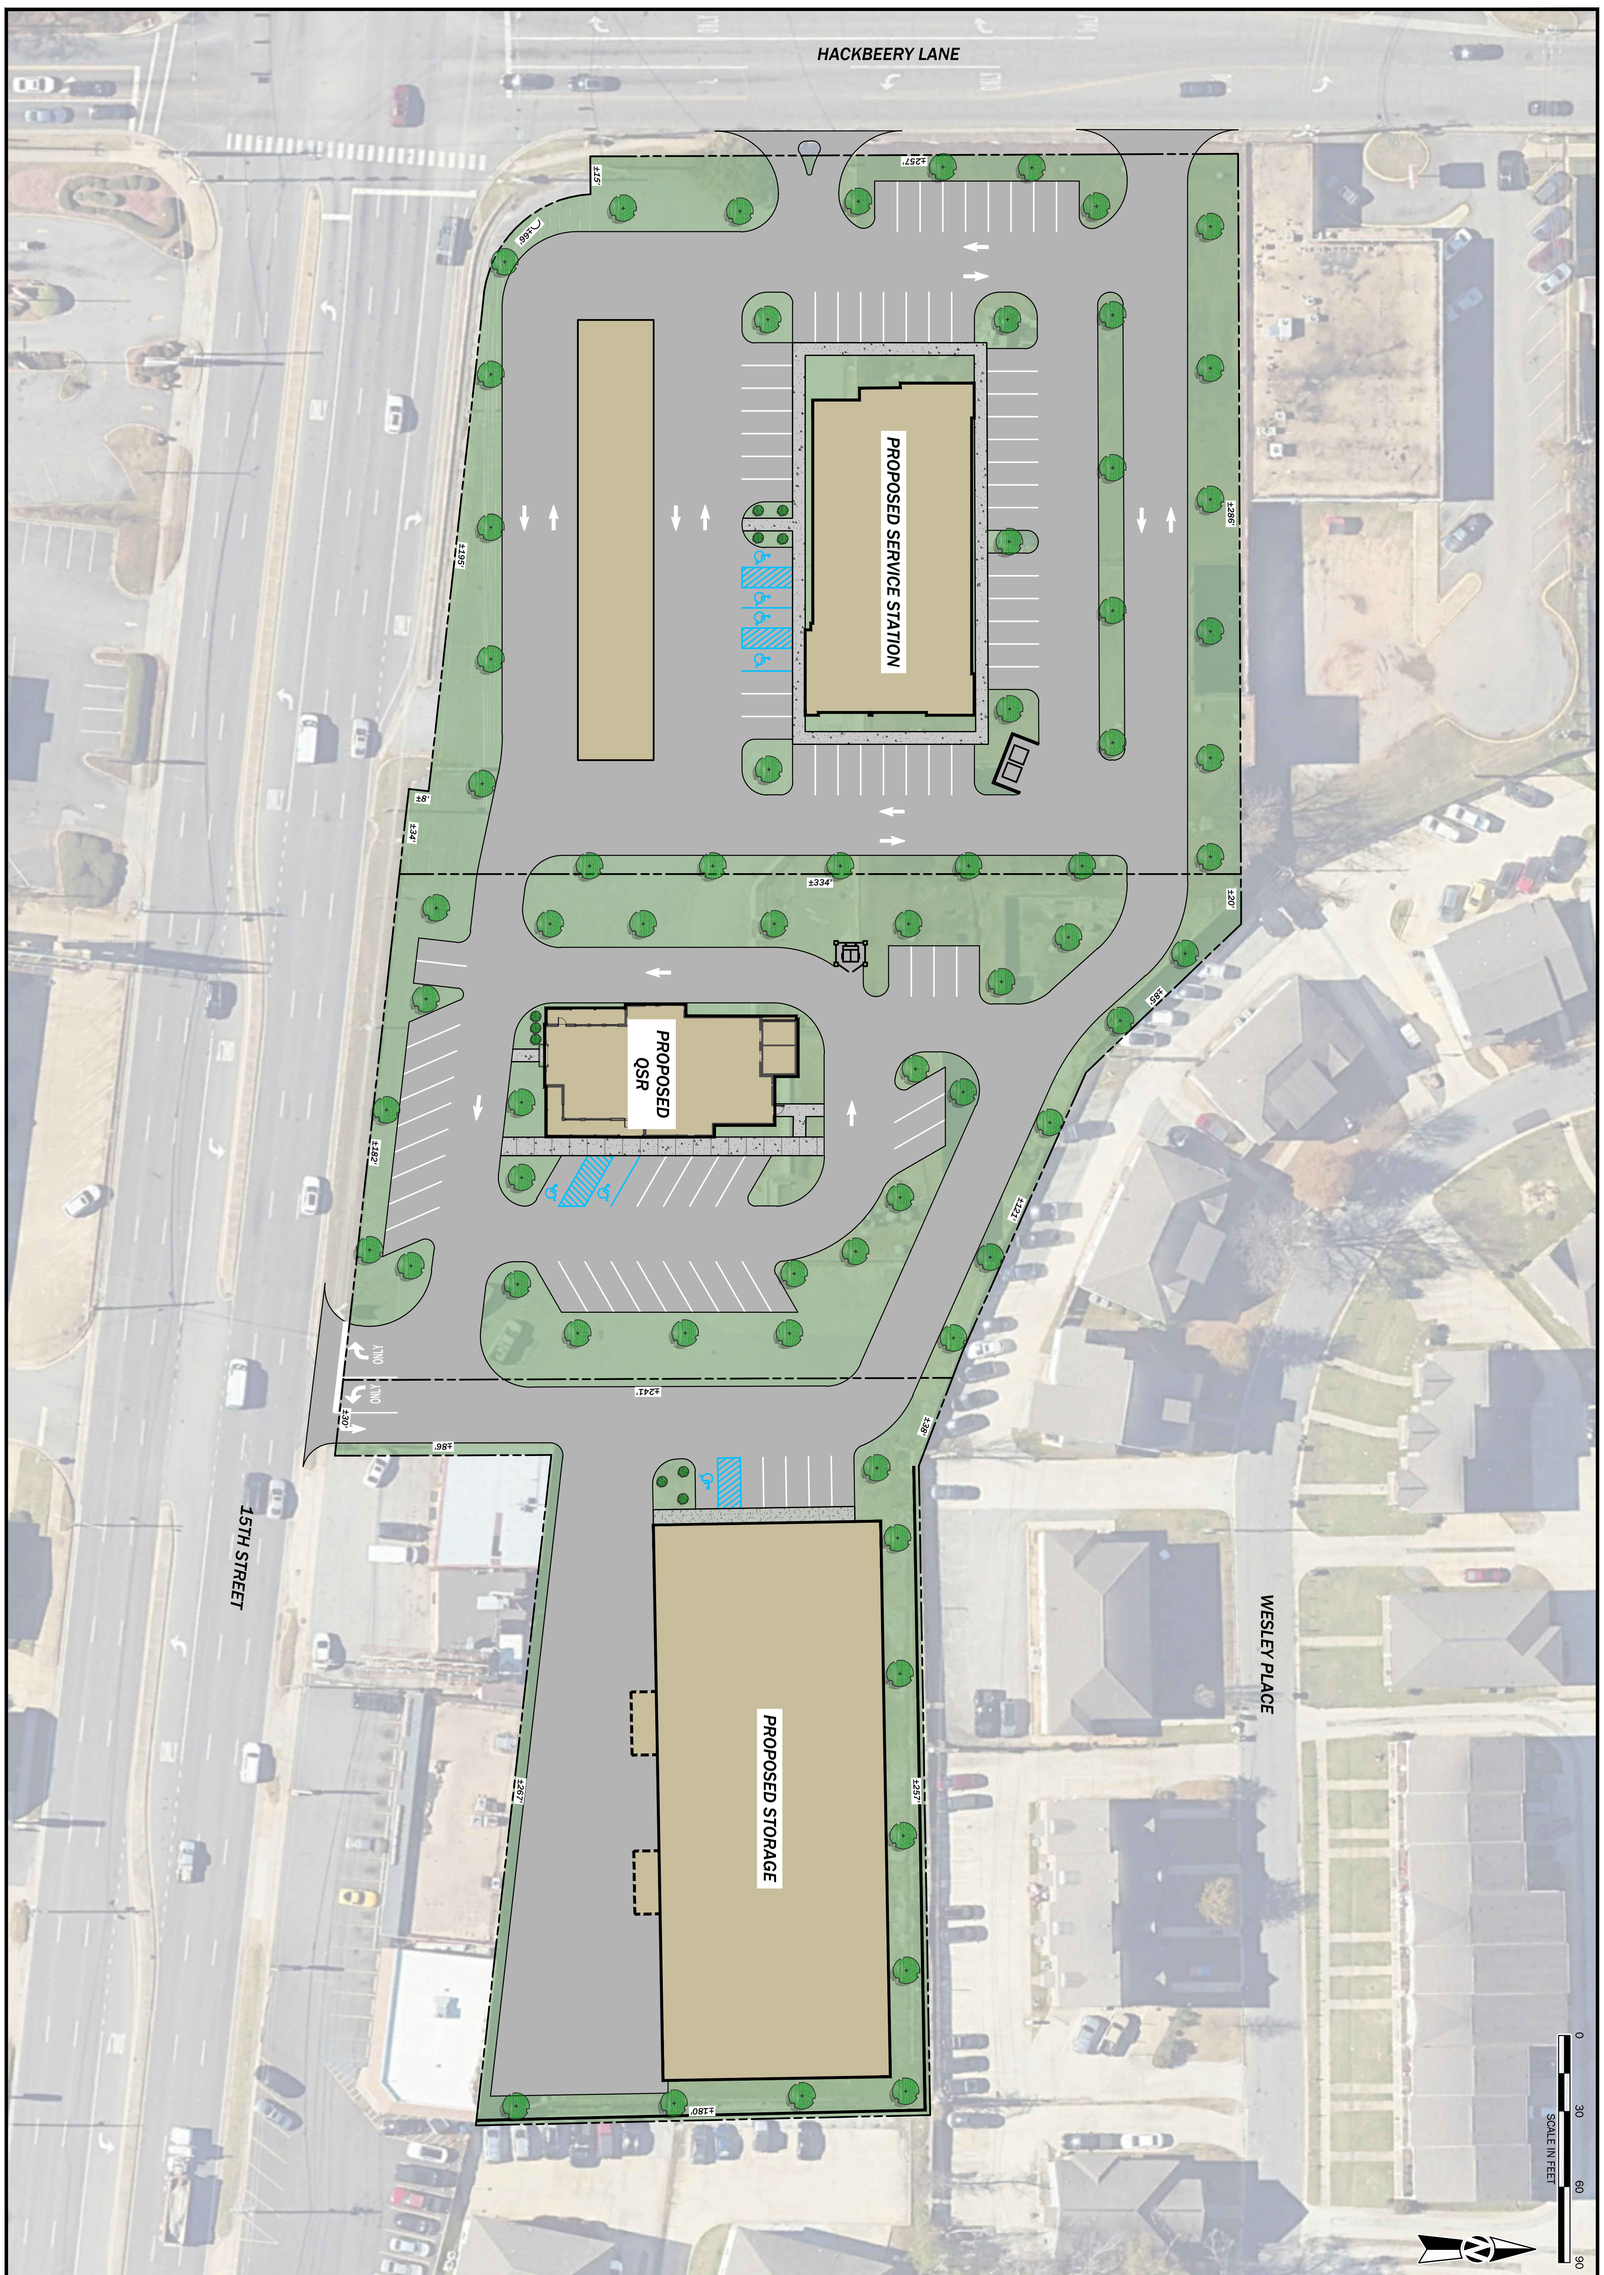

Sheet Title

MASTER PLAN

No.	Date	Revision Description

Drawn By: J N B	Checked By: J A M
Date: 04-23-2024	Proj. No.: 24-13-01234.00
File Name: 241234.Schematic.dwg	

Sheet No. 00

PRELIMINARY
(NOT FOR CONSTRUCTION, RECORDING PURPOSES OR IMPLEMENTATION)

BAMA BOWL DRIVEWAY IMPROVEMENTS MASTER PLAN

HACKBERRY PROPERTY, LLC

520 15TH STREET
TUSCALOOSA, ALABAMA

TTL

9797 Timber Circle, Suite A | Daphne, AL 36527
251.332.3600 | www.ttlusa.com