BUFORD, GA #0101
CONCEPTUAL FLOOR PLAN

LEGEND
- EXISTING SHELVING
- RELOCATED SHELVING
- NEW SHELVING
- DEMO SHELVING

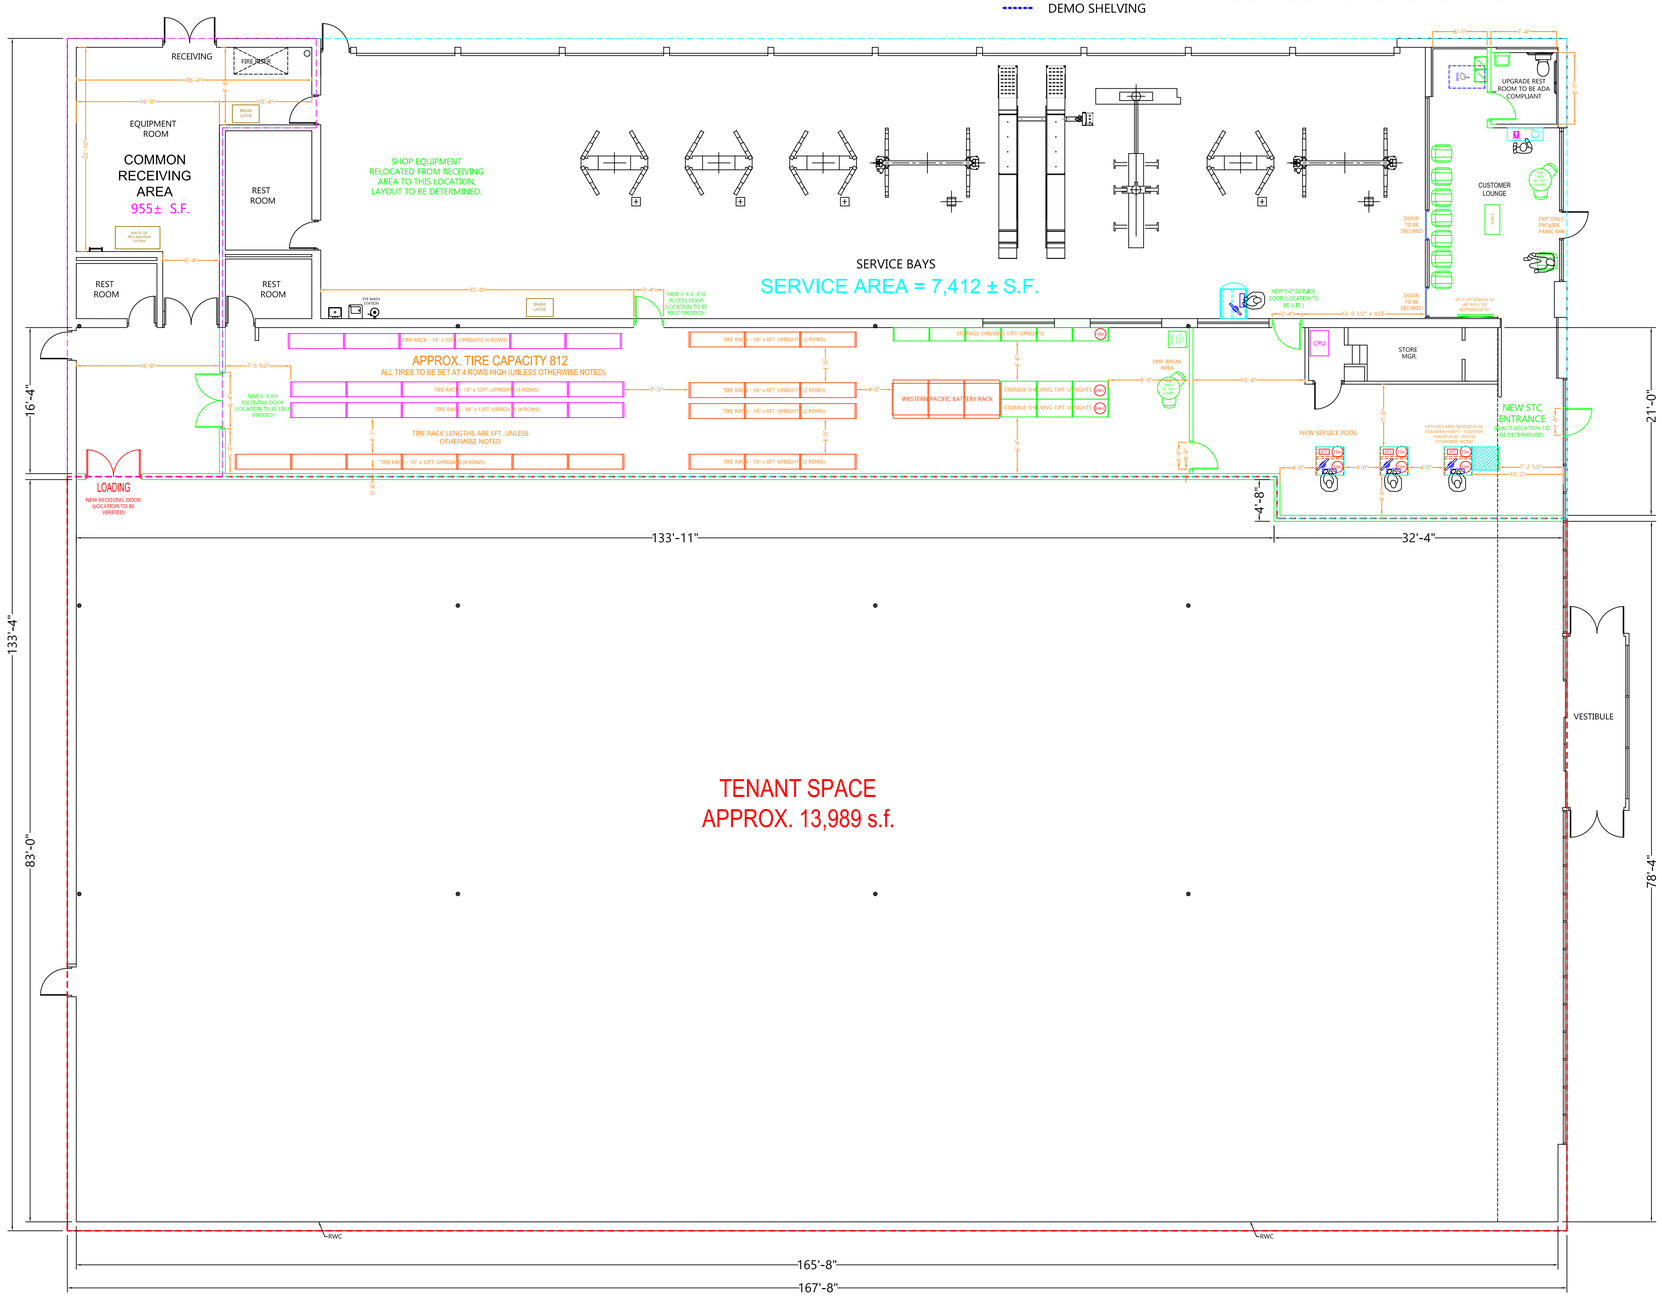

PEPBOYS AUTO
Computer Aided Design DEPARTMENT

REVISIONS

REV.	DESCRIPTION	DATE

REV.	DESCRIPTION	DATE

SQ. FT. INFORMATION
RETAIL -
STOCK -
SERVICE -

INSIDE AREA -
OUTSIDE AREA -

PEPBOYS AUTO
STORE # 0101
BUFORD, GA

DRAWING INFORMATION

File No.	0101
Date:	05/23/11
Drawn by:	T.T.
Approved by:	
Scale:	1/8" = 1'

Drawing Title
FIXTURE PLAN

File Name **0101** | Rev.

LEGEND
- EXISTING SHELVING
- RELOCATED SHELVING
- NEW SHELVING
- DEMO SHELVING

BUFORD, GA #0101
CONCEPTUAL FLOOR PLAN

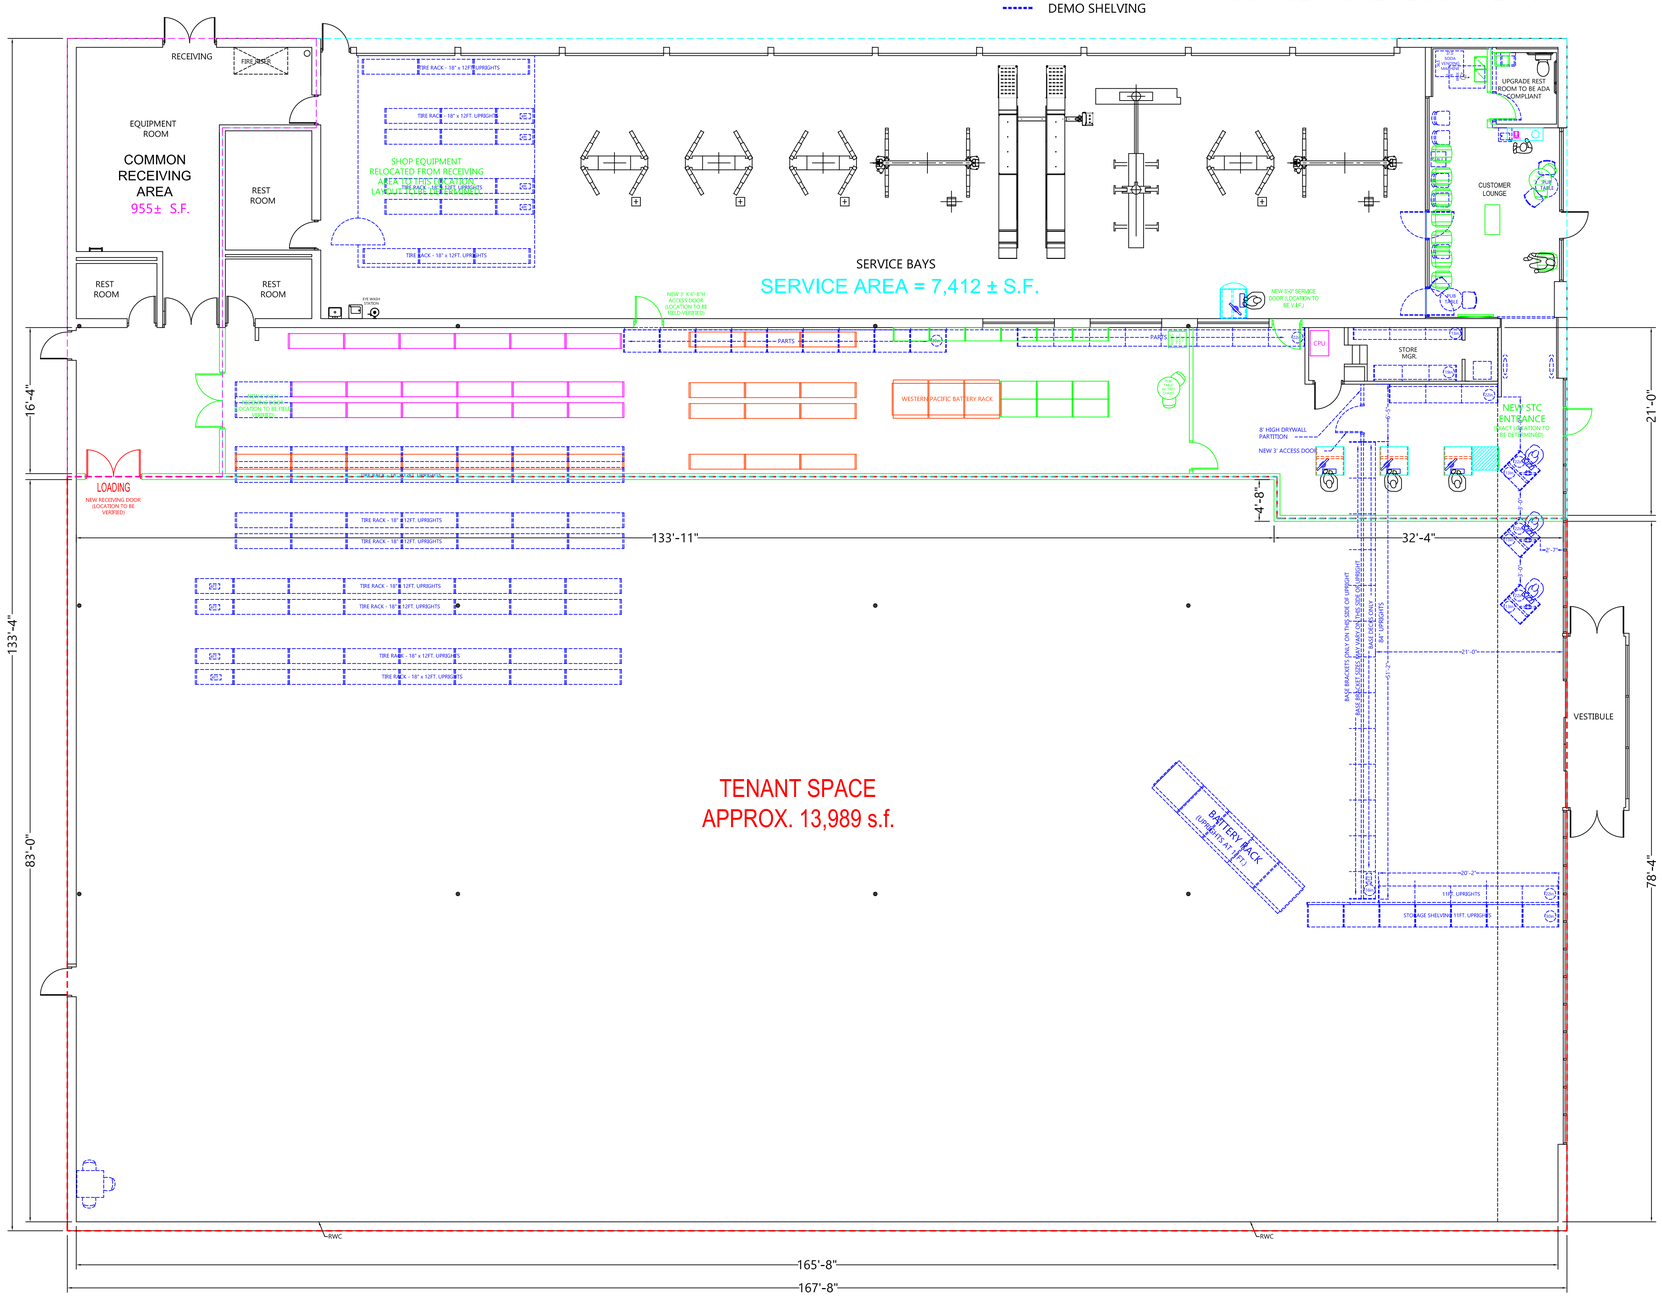

PEPBOYS AUTO
Computer Aided Design DEPARTMENT

REVISIONS

REV.	DESCRIPTION	DATE

REV.	DESCRIPTION	DATE

SQ. FT. INFORMATION
RETAIL -
STOCK -
SERVICE -

INSIDE AREA -
OUTSIDE AREA -

PEPBOYS AUTO
STORE # 0101
BUFORD, GA

DRAWING INFORMATION

File No.	0101
Date:	05/23/11
Drawn by:	T.T.
Approved by:	
Scale:	1/8" = 1'

Drawing Title
OVERLAY PLAN

File Name **0101** | Rev.
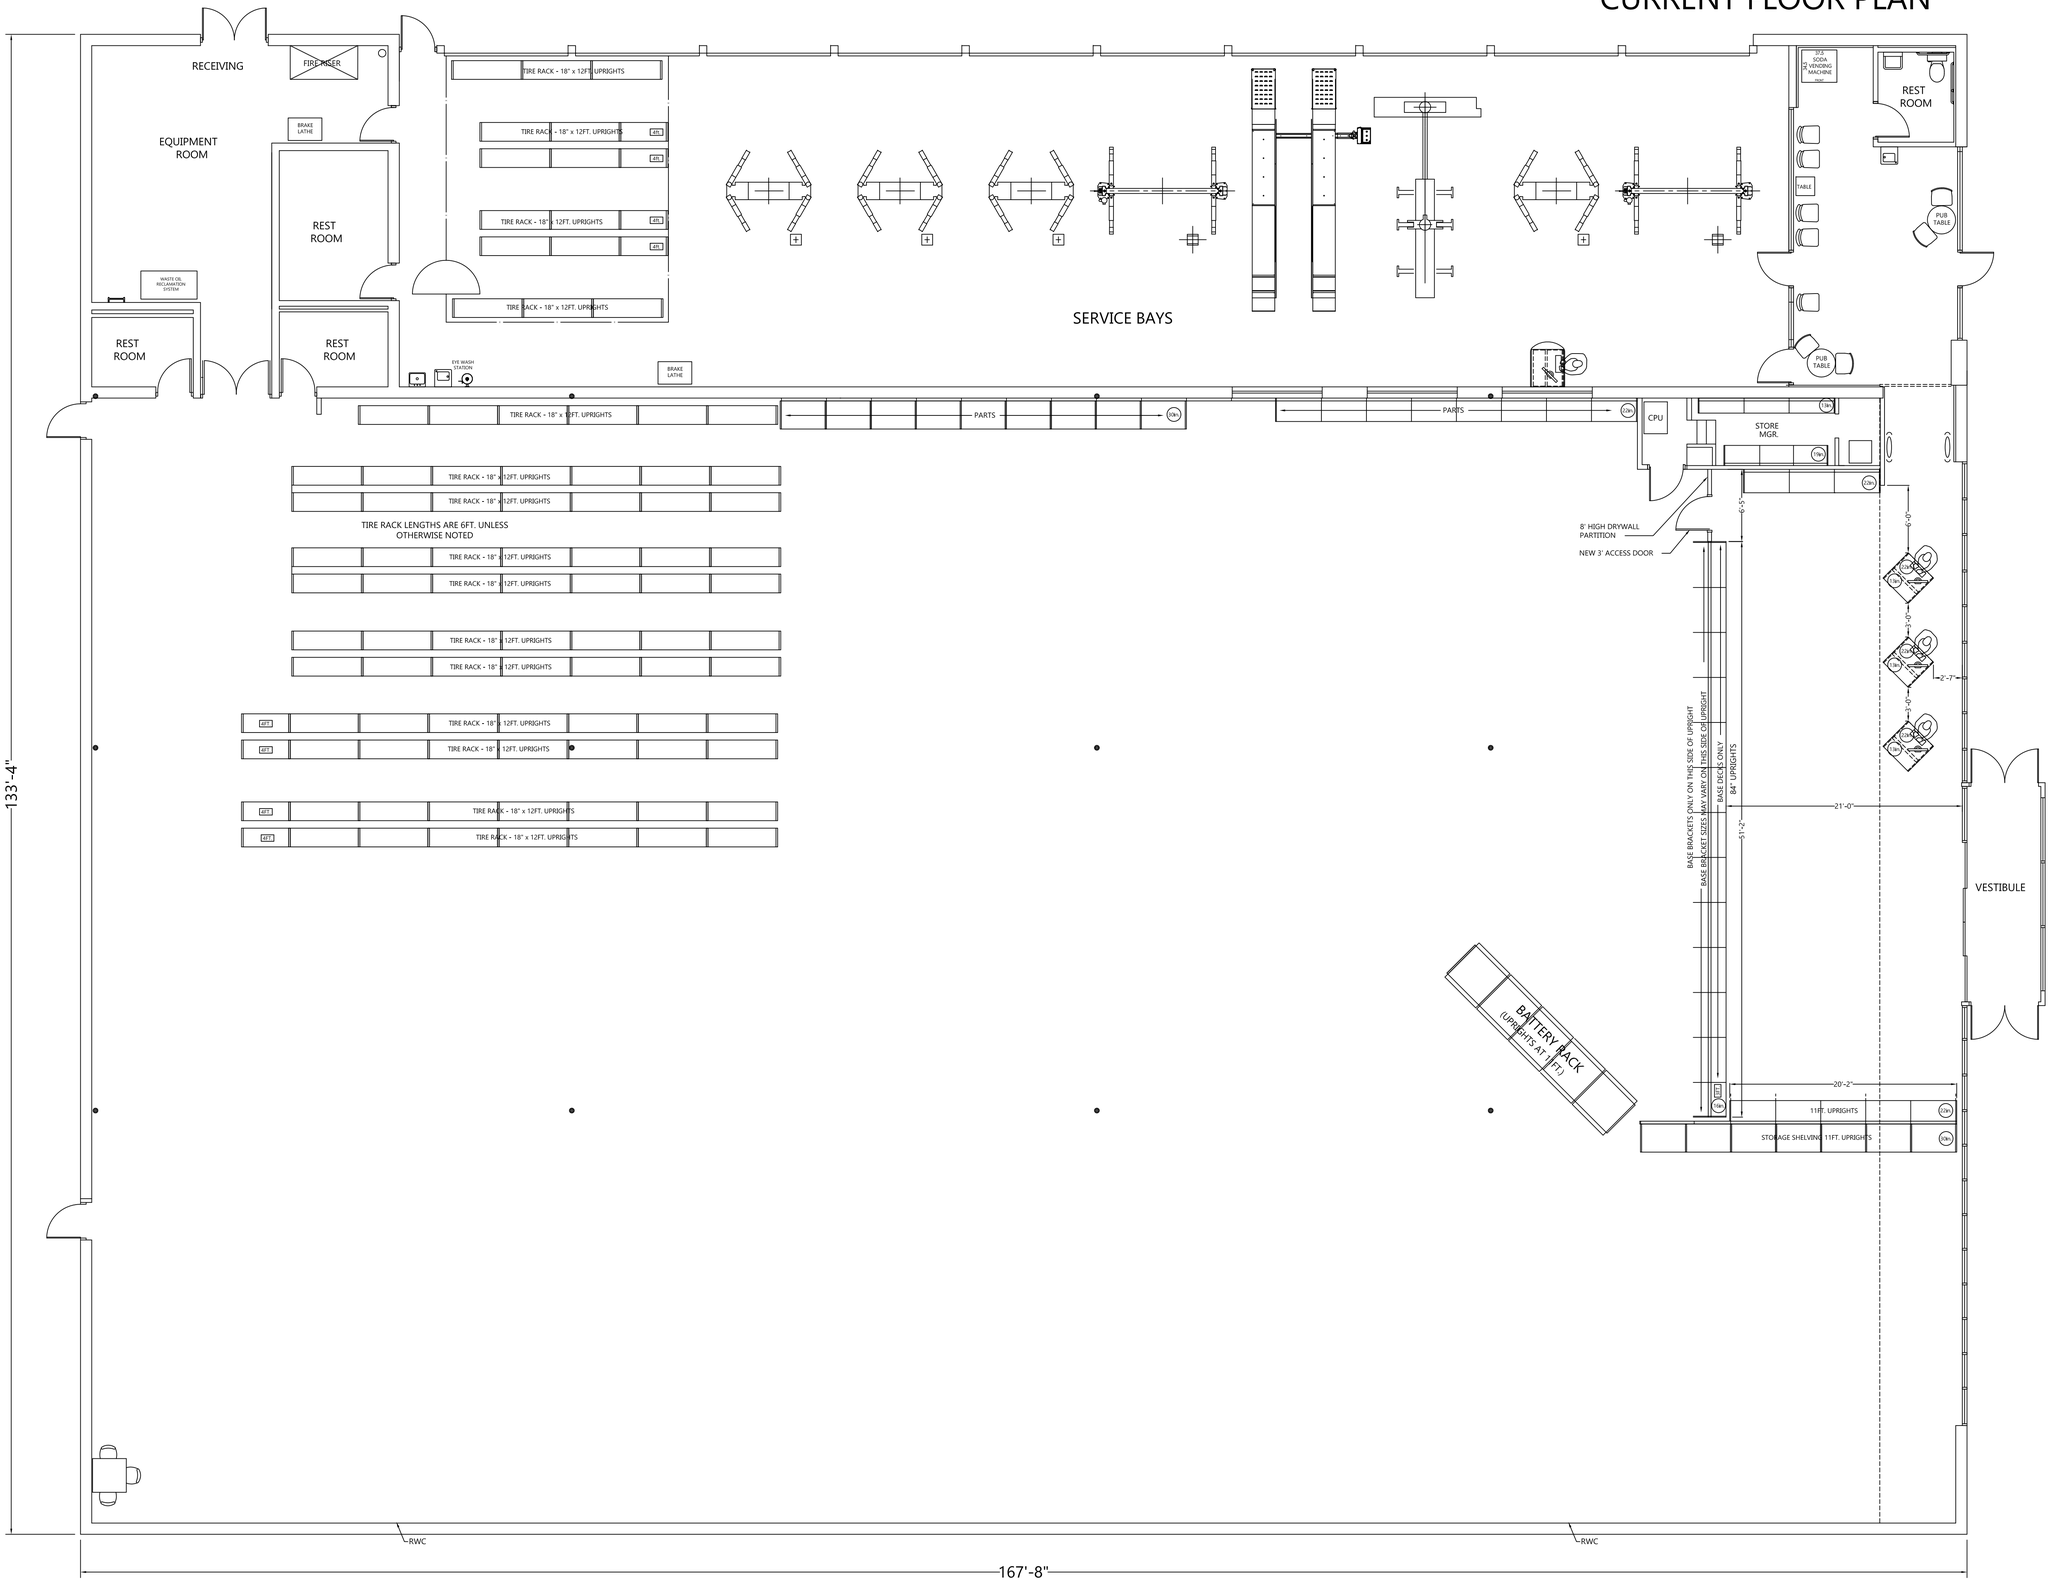
BUFORD, GA #0101
CURRENT FLOOR PLAN