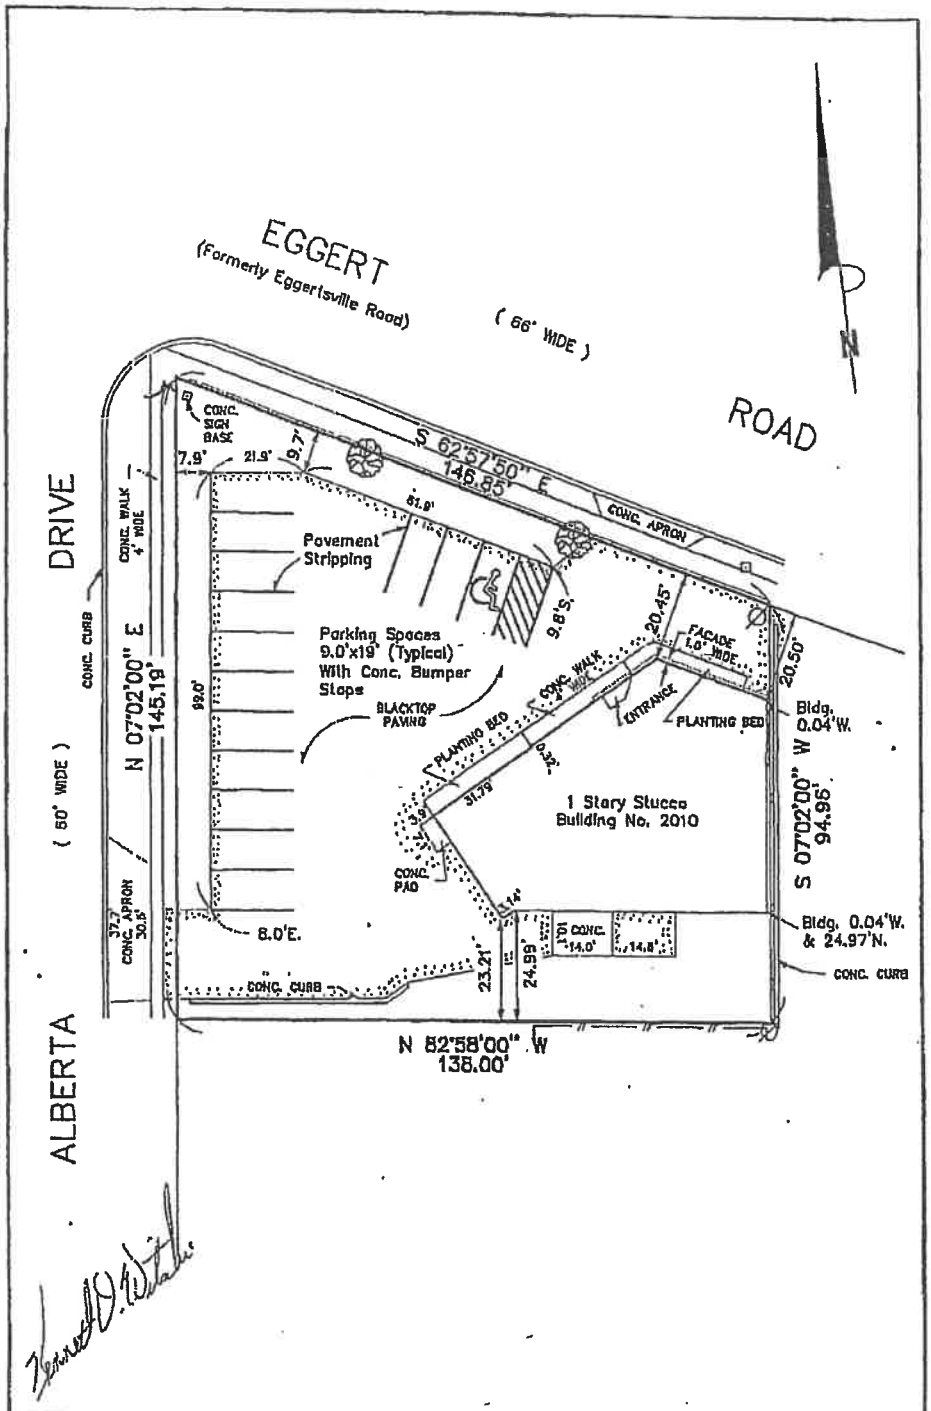

RESURVEYED	JOB No.	
PART OF LOT 84		
SECTION	TOWNSHIP 12	RANGE 7
SUBLOT 288, 289 & 290		
BLOCK		
MAP COVER 1299; North Bailey Meadows		
LIBER	PAGE	
BK. OF MAPS	PAGE	
BK. OF MICROFILMED MAPS	PAGE	

KENNETH D. WITSCHI
PROFESSIONAL LAND SURVEYOR
LICENSE NUMBER 49944
97 JEFFREY DRIVE AMHERST NEW YORK 14228
PHONE (716) 691-2668

SURVEY MAP OF AS-BUILT FOR 2010 EGGERT ROAD		
CITY OF	VILLAGE OF	
TOWN OF AMHERST		
COUNTY OF ERIE		STATE OF NEW YORK
DATE OCT. 4, 1996	SCALE 1"= 30 FEET	JOB No. 96-218

UNAUTHORIZED ALTERATION OR ADDITION TO THIS DOCUMENT IS IN VIOLATION OF SECTION 7209, PROVISION 2 OF THE NEW YORK STATE EDUCATION LAW.
THIS DOCUMENT VOID UNLESS EMBOSSED WITH NEW YORK STATE LICENSED LAND SURVEYOR'S SEAL No. 49944.