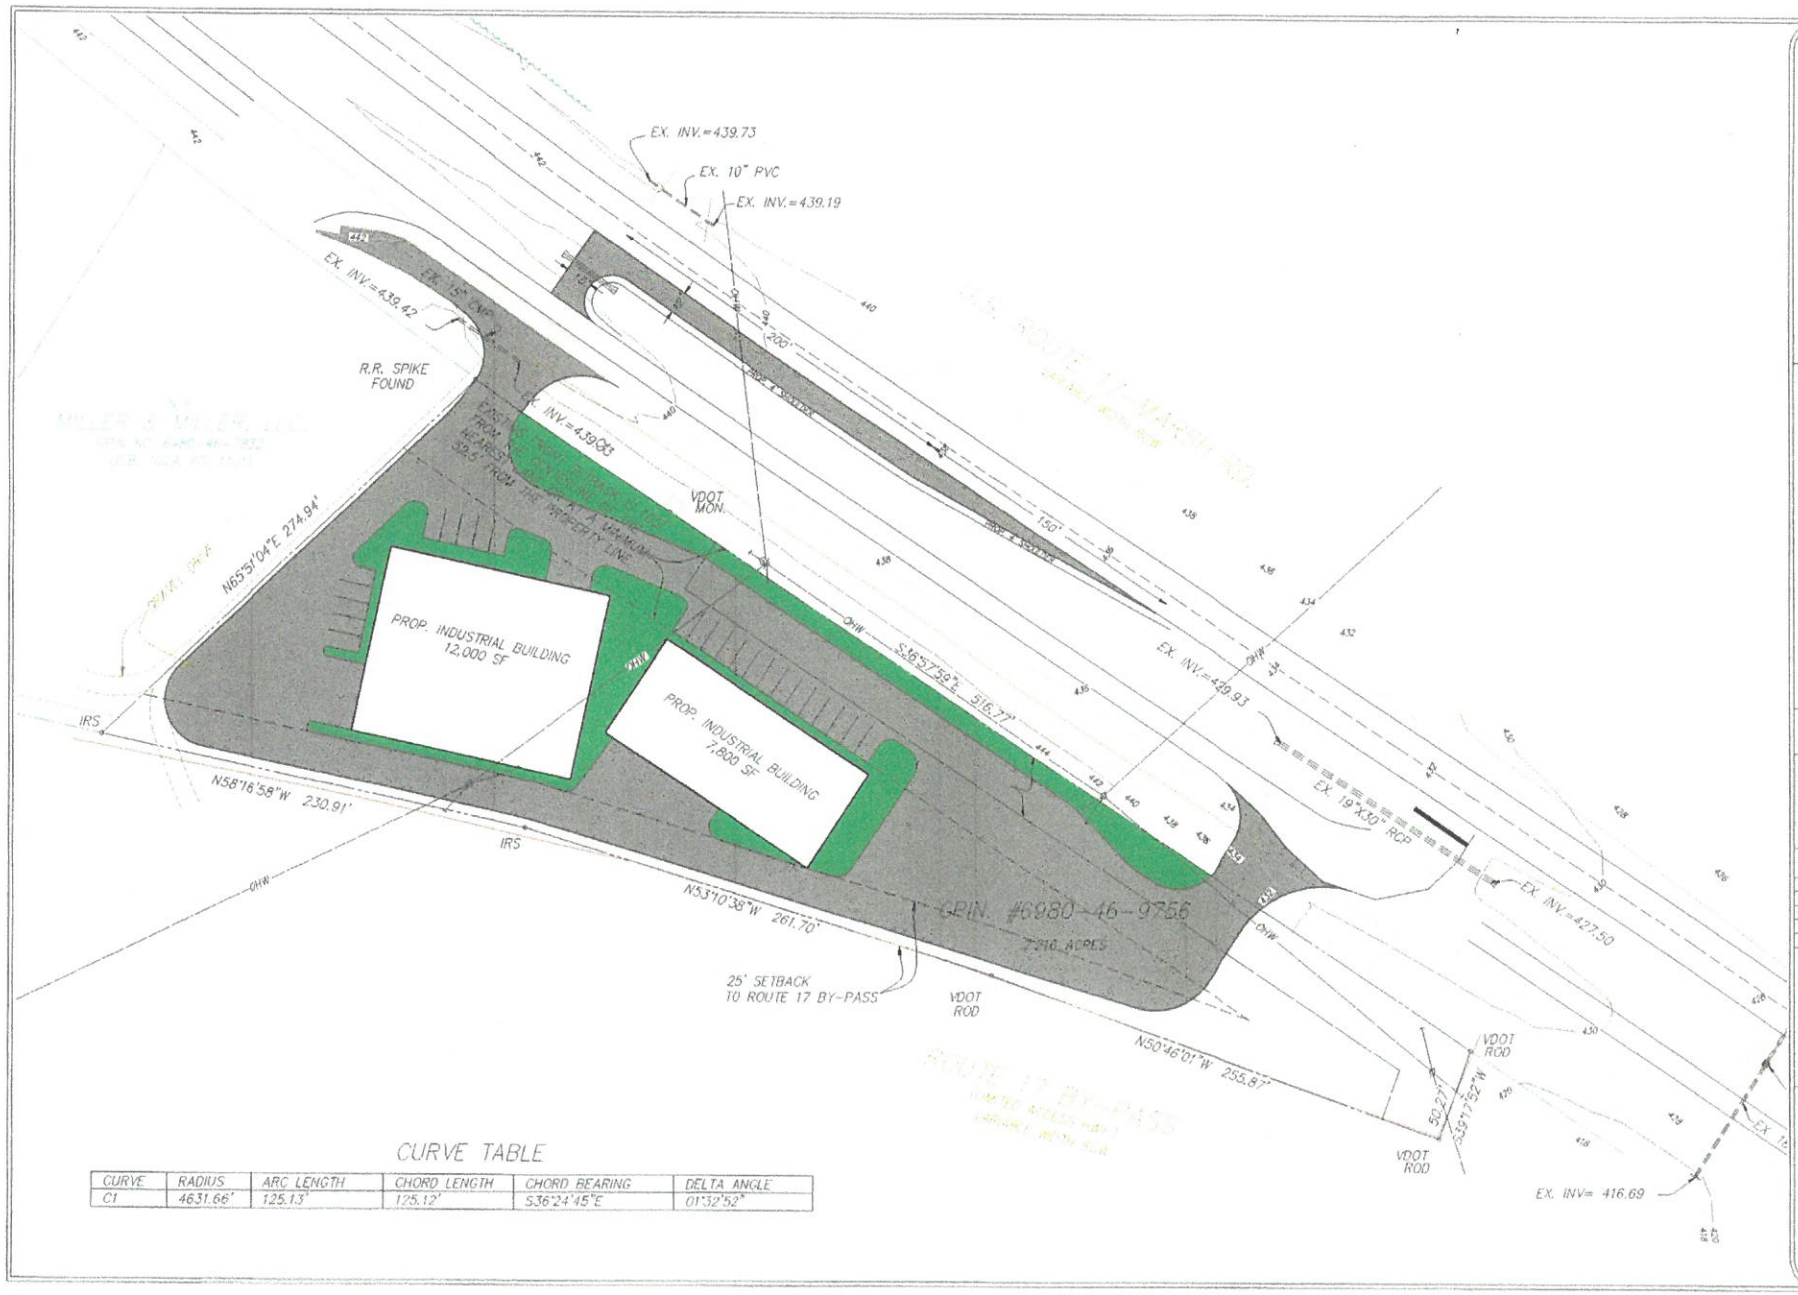

CURVE TABLE

CURVE	RADIUS	ARC LENGTH	CHORD LENGTH	CHORD BEARING	DELTA ANGLE
C1	4631.66'	125.13'	125.12'	S36°24'45"E	01°32'52"

Welford ENGINEERING
4546 Empire Court
Fredericksburg, VA 22408
Phone: 540-898-9330
Fax: 540-898-9324

CONCEPT PLAN
WAREHOUSE DEVELOPMENT
SOUTH COAST ENTERPRISES, INC.

LEE MAGISTERIAL DISTRICT
FAUQUIER COUNTY, VIRGINIA

NO.	REVISION	DATE

DESIGNED BY: CAB
DRAWN BY:
CHECKED BY: CAB
SCALE: 1 = 30'
DATE: 9/5/2018
PROFESSIONAL SEAL

DRAWING TITLE

SHEET 1 OF 1

WEA Cad File Name

JOB NO.: 1966-1