STONE E. LEA GOLF COURSE INC.

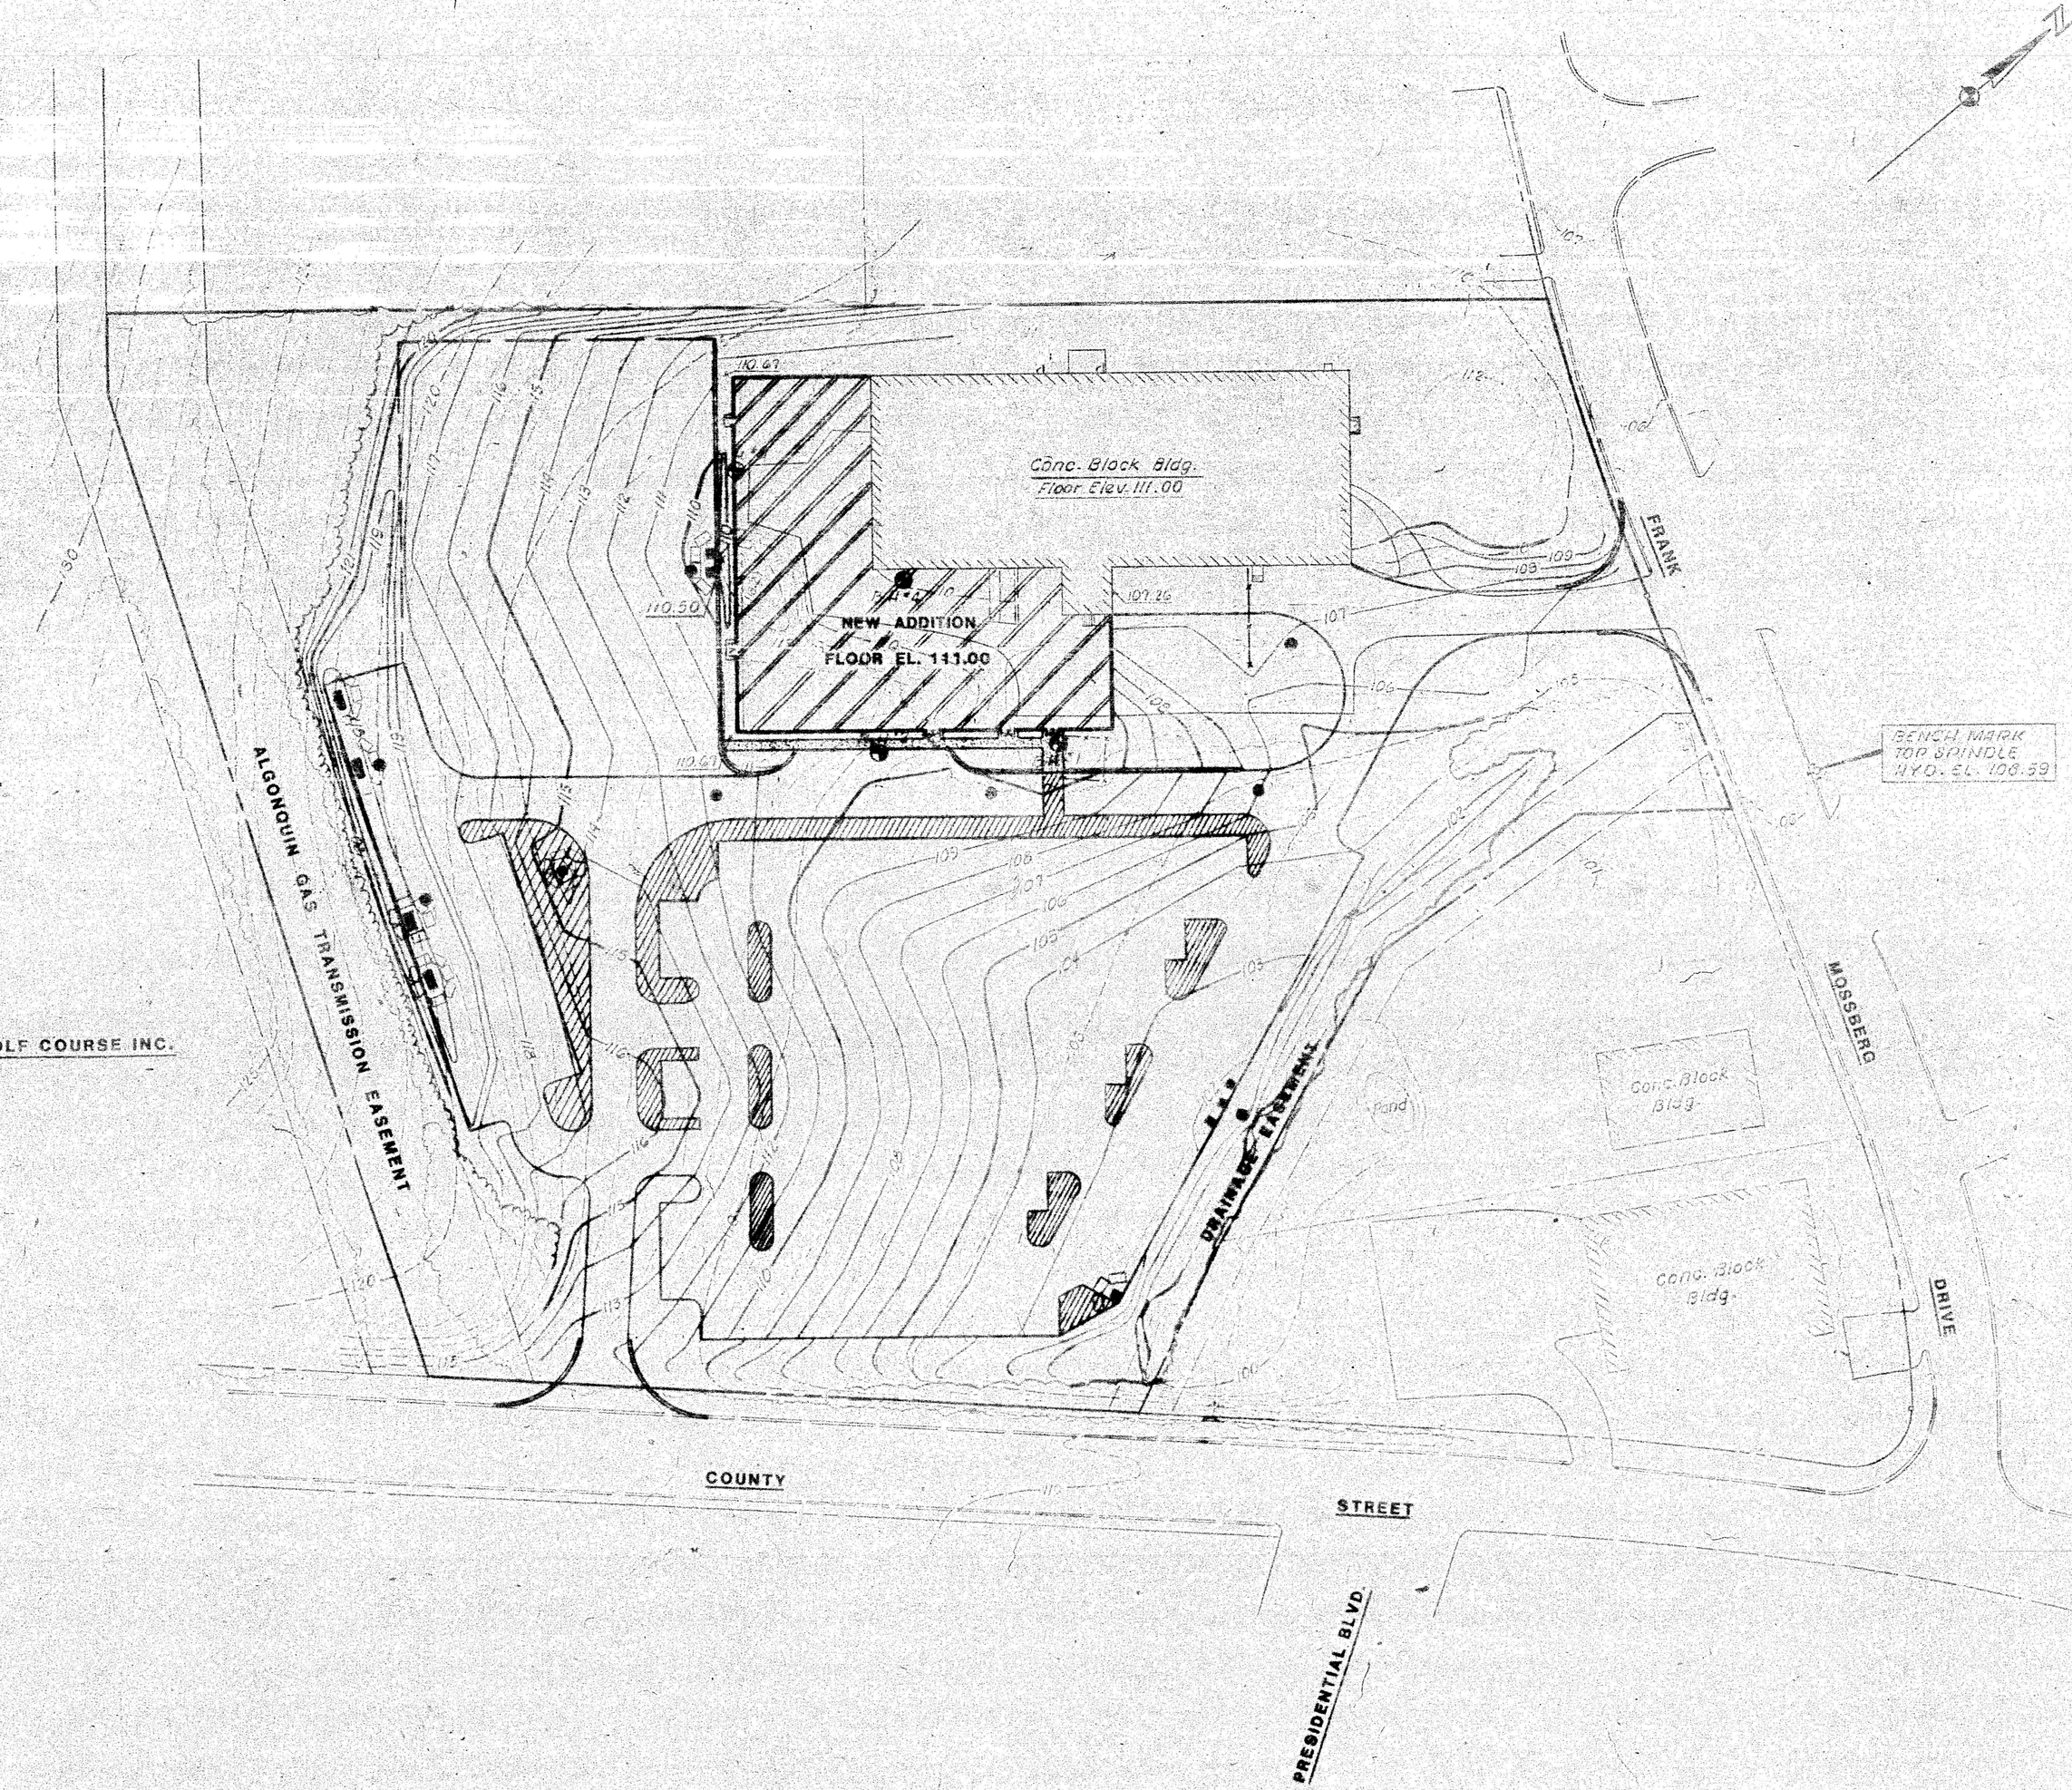

GENERAL NOTES

1. EXISTING TOPOGRAPHY IS BASED ON DATA SUBMITTED BY FREEMAN ENGINEERING COMPANY OF ATTLEBORO MASS. DATED
2. ALL SLOPES 3:1 & GREATER TO RECEIVE AN EXCELSIOR BLANKET.

LEGEND

- —115— EXISTING CONTOUR
- —115— NEW CONTOUR
- 115.5 NEW SPOT GRADE
- (116.2) EXISTING SPOT GRADE
- B.M.1 BORING LOCATION
- EXISTING TREE LINE
- NEW TREE LINE
- NEW HAY BALES
- NEW SILT FENCE
- NEW DOUBLE GRATE C.B.
- NEW CATCH BASIN
- NEW MANHOLE
- NEW HEADWALL
- NEW WET STONE MASONRY RETAINING WALL.