Copy
7/30/2022

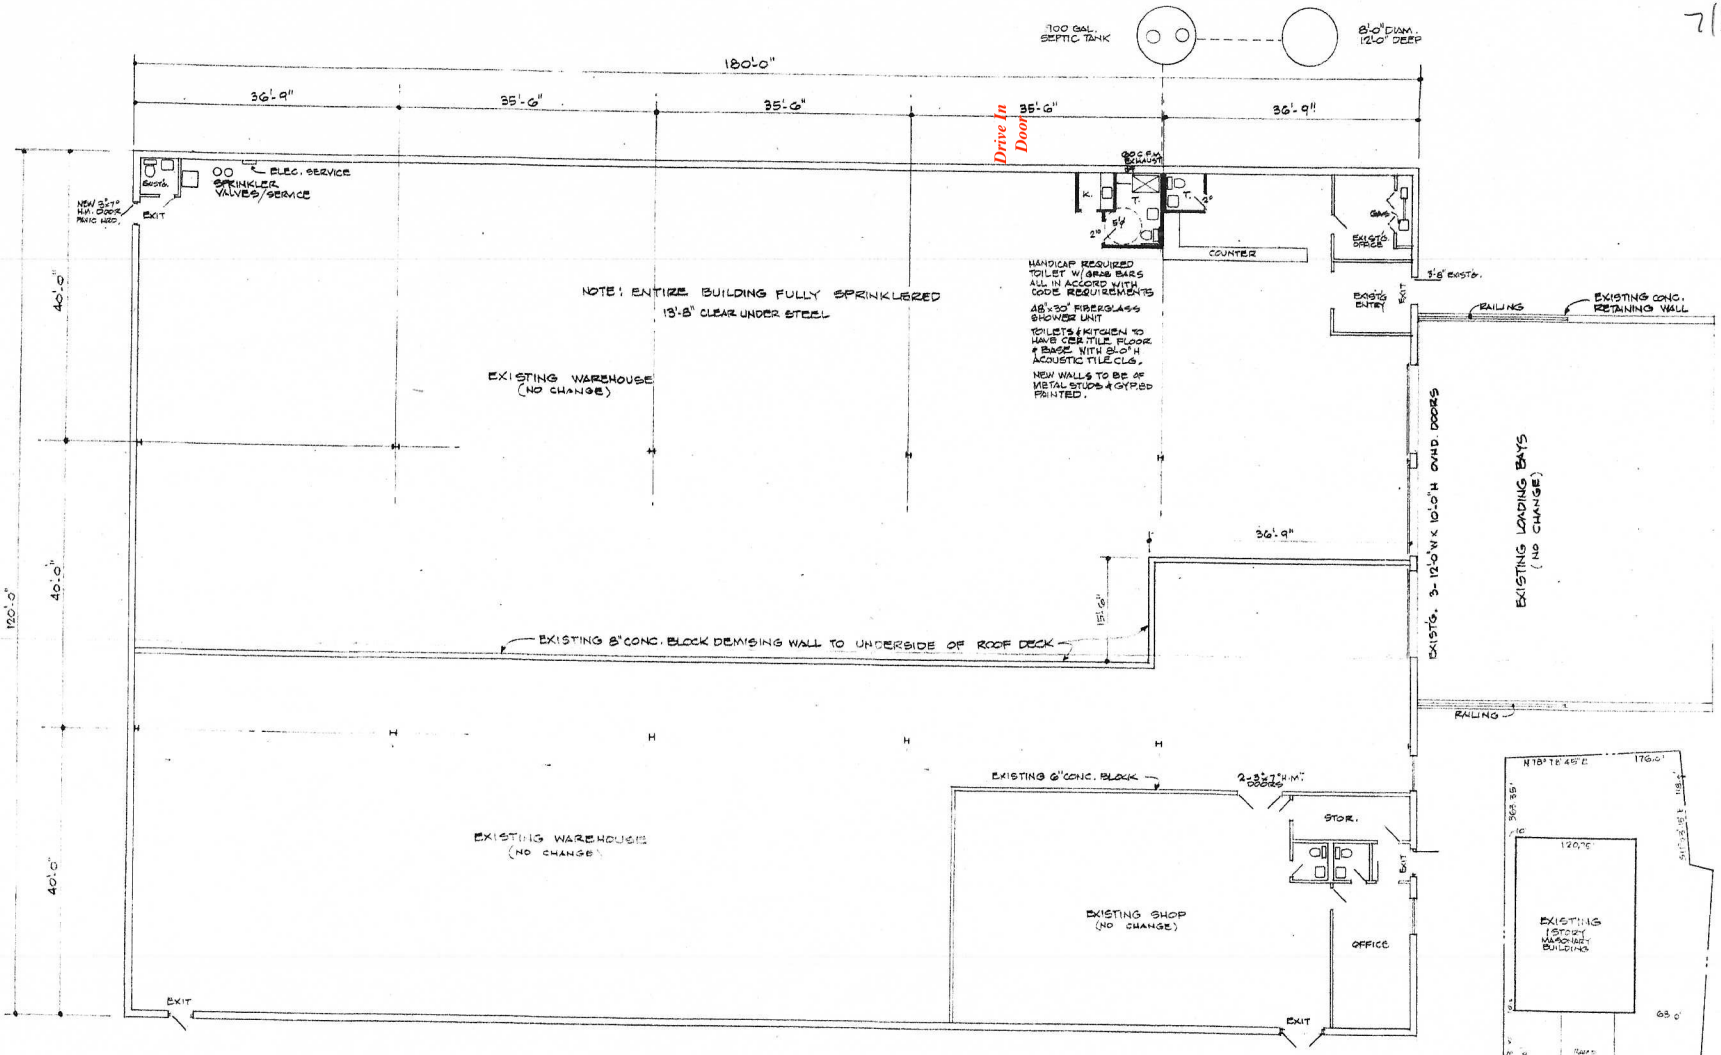

Floor Plan

1/8" = 1'-0"

1575 5th INDUSTRIAL CT. BAY SHORE

1540 Fifth Avenue Bay Shore, New York

REGISTERED ARCHITECT ROBERT M. NERZIG No. 19032 STATE OF NEW YORK

REGISTERED ARCHITECT ROBERT M. NERZIG STATE OF NEW YORK

CONTRACTOR SHALL VERIFY ALL CONDITIONS AND MEASUREMENTS IN THE FIELD AND BE RESPONSIBLE FOR FIELD FIT AND QUANTITY OF WORK. NO ALLOWANCES SHALL BE MADE IN BEHALF OF THE CONTRACTOR FOR ANY ERROR OR NEGLECT ON HIS PART.

ROBERT M. NERZIG A.I.A. ARCHITECT
50 LORIJEAN LANE EAST NORTHPORT N.Y. 11731

THESE PLANS ARE AN INSTRUMENT OF SERVICE AND ARE THE PROPERTY OF THE ARCHITECT. INFRINGEMENTS WILL BE PROSECUTED

DESIGNED BY:	RMN	REV.	REV.
DRAWN BY:		REV.	REV.
SCALE:	1/8" = 1'-0"	REV.	REV.
DATE:		REV.	REV.
CHKD. BY:	7.30.02	REV.	REV.
ENGR:		REV.	REV.

DWG. NO. 1 OF 1

JOB NO. 20-15