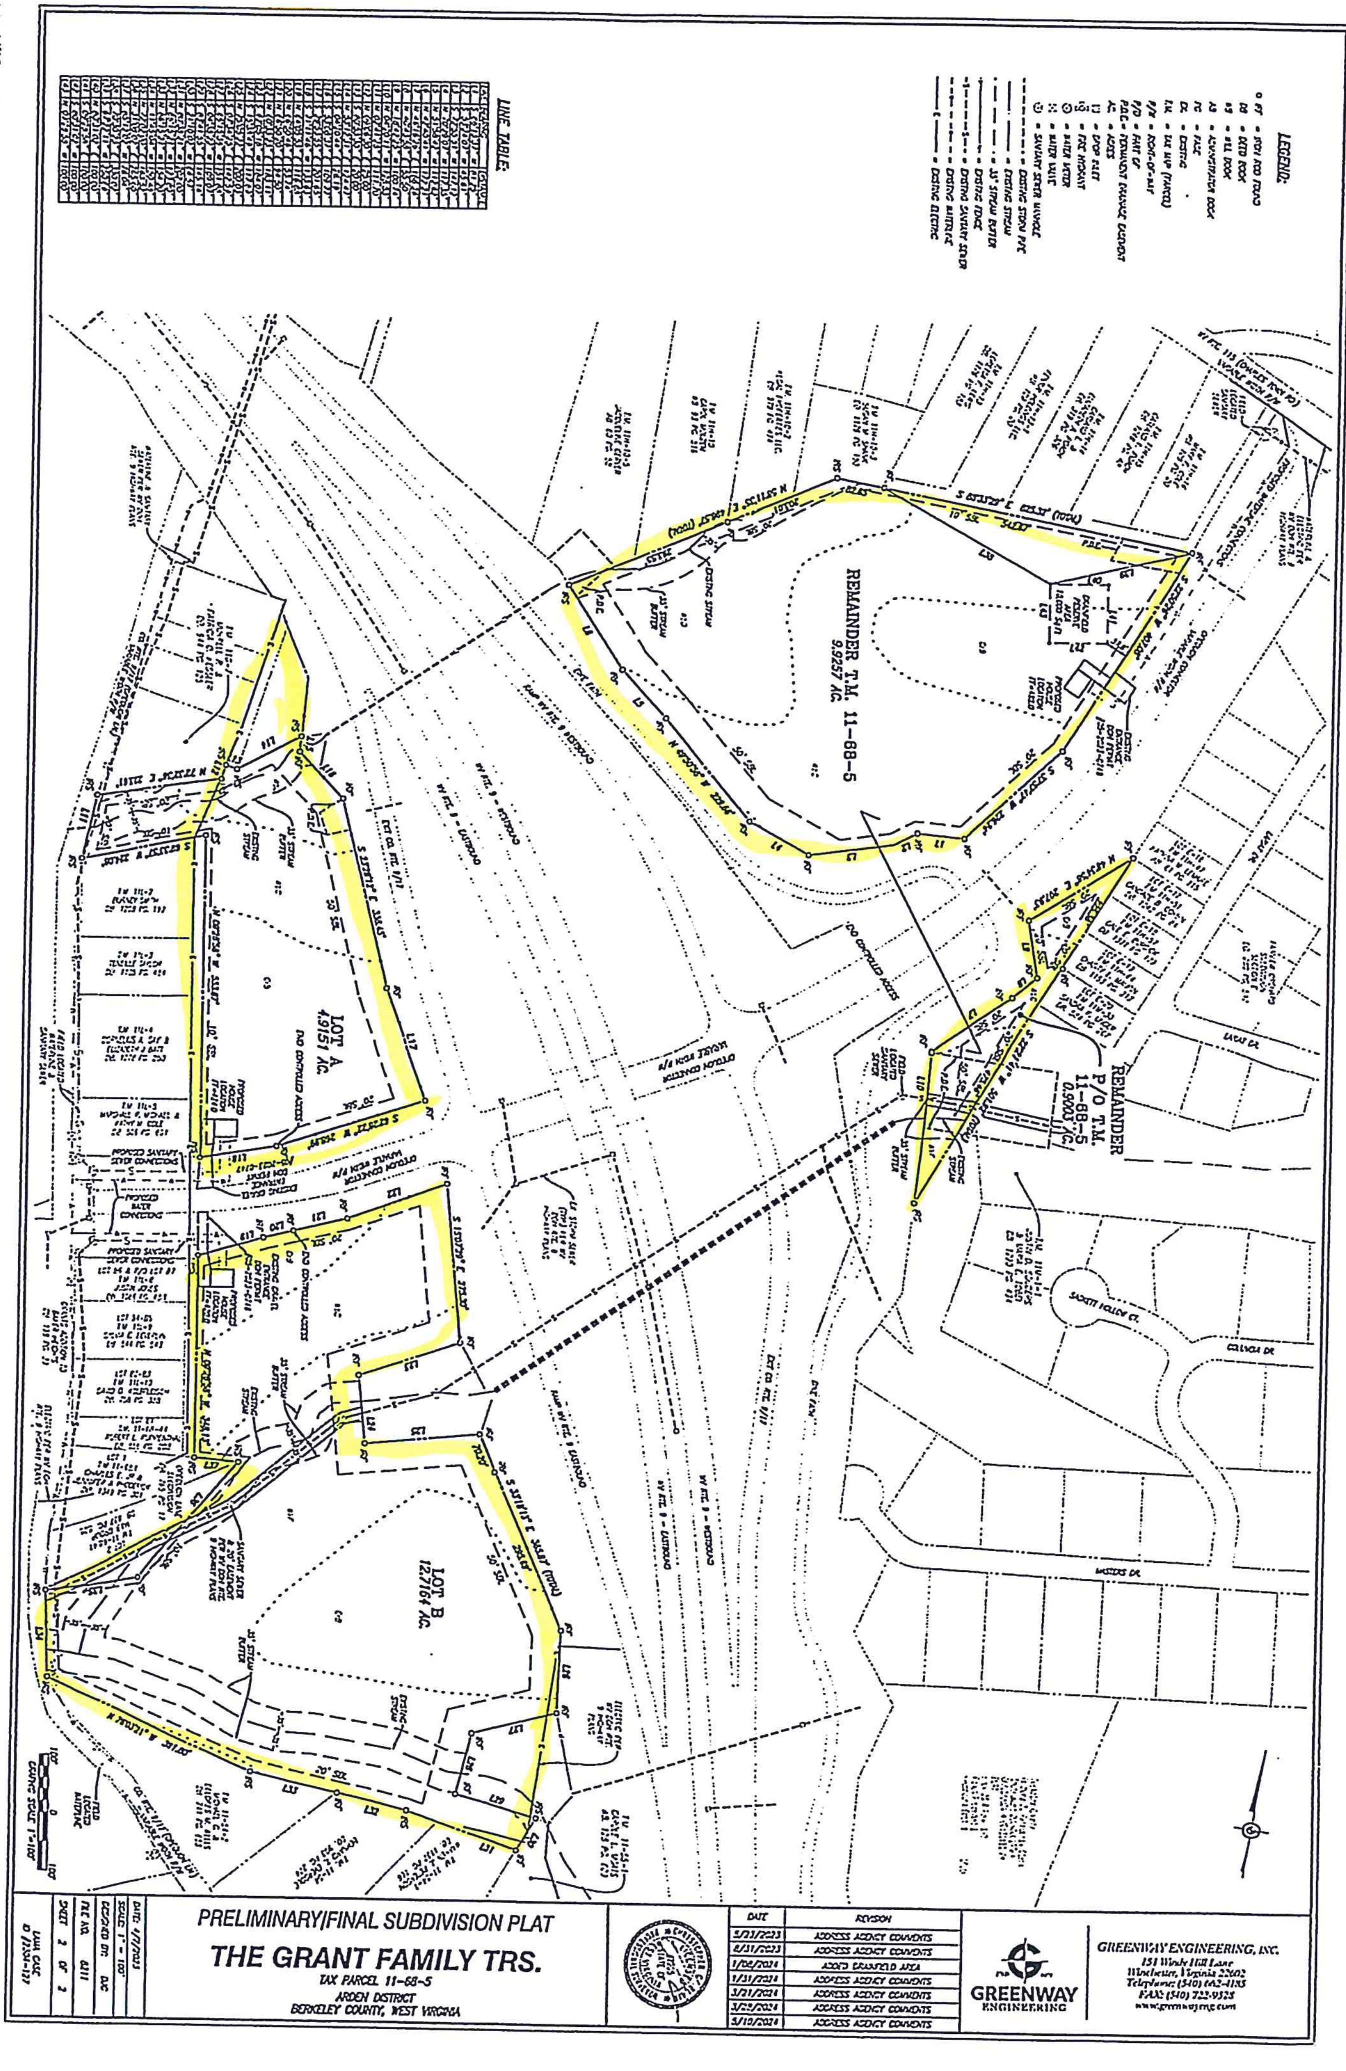
PRELIMINARY/FINAL SUBDIVISION PLAT
THE GRANT FAMILY TRS.
TAX PARCEL 11-68-5
ARDEN DISTRICT
BERKELEY COUNTY, WEST VIRGINIA
DATE
REVISION
5/23/2023 ADDRESS AGENCY COMMENTS
8/31/2023 ADDRESS AGENCY COMMENTS
1/08/2024 ADDED GRASSFIELD AREA
1/31/2024 ADDRESS AGENCY COMMENTS
3/21/2024 ADDRESS AGENCY COMMENTS
3/29/2024 ADDRESS AGENCY COMMENTS
5/10/2024 ADDRESS AGENCY COMMENTS
GREENWAY ENGINEERING
GREENWAY ENGINEERING, INC.
151 Windy Hill Lane
Winchester, Virginia 22602
SCALE: 1" = 100'
SHEET 2 OF 2
LOT A
4.9151 AC.
LOT B
12.7164 AC.
REMAINDER T.M. 11-68-5
9.9257 AC.
REMAINDER
P/O T.M.
11-68-5
0.9003 AC.
LEGEND:
LINE TABLE:
MASTERS DR.
CALVADA DR.
SACKETT HOLLOW CT.
GRAPHIC SCALE 1" = 100'