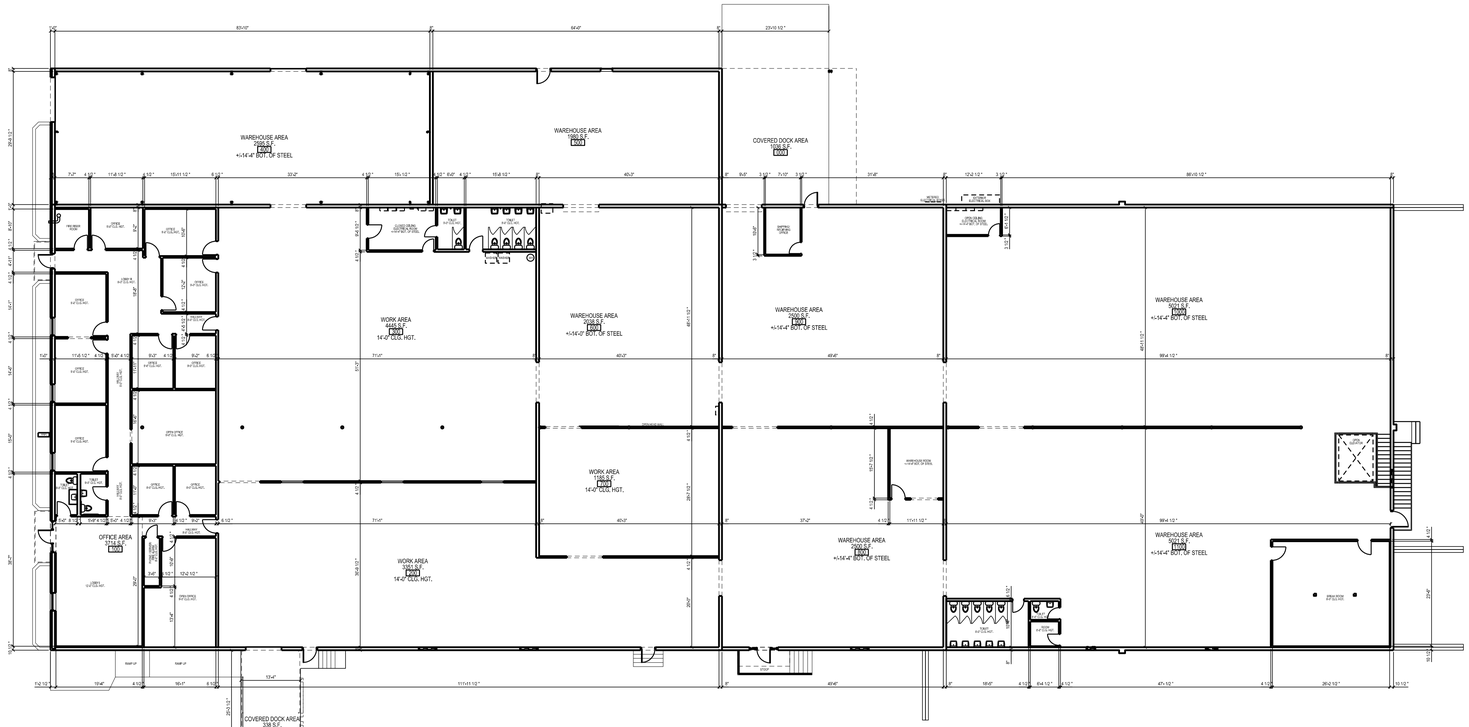

MAIN LEVEL - 34,350 TOTAL SQUARE FOOTAGE

1 MAIN LEVEL - EXISTING FLOOR PLAN

SCALE: 1/16" = 1'-0" ON 24"x36" MEDIA

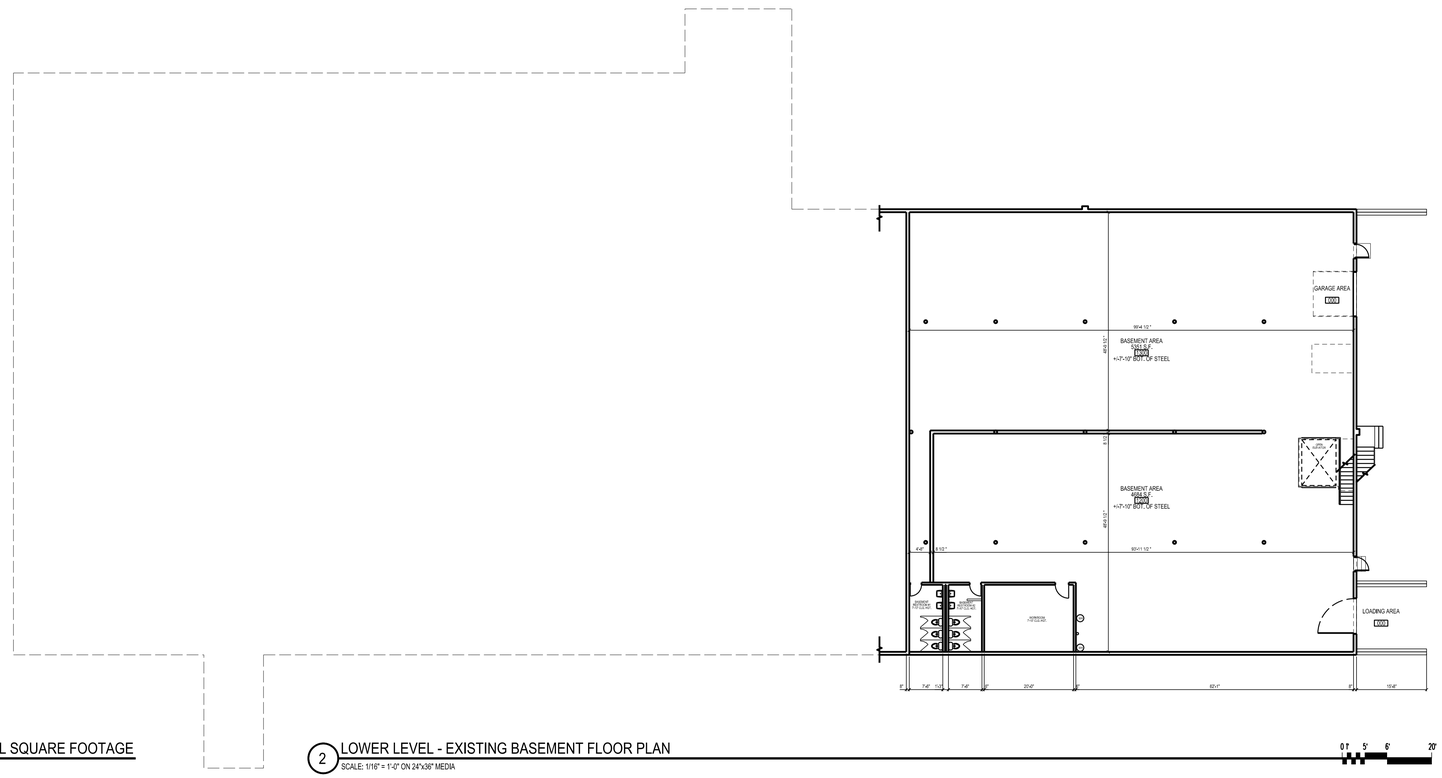

LOWER LEVEL - 10,035 TOTAL SQUARE FOOTAGE

2 LOWER LEVEL - EXISTING BASEMENT FLOOR PLAN

SCALE: 1/16" = 1'-0" ON 24"x36" MEDIA

NOT FOR CONSTRUCTION

Adkisson & Associates, Architects, Inc.
5133 HARDING PIKE, SUITE B10-396 NASHVILLE, TENNESSEE 37205-2891 (615) 351-4427

FREELAND'S EXISTING SOFTSPACE BUILDING
1512 NASHVILLE HIGHWAY
COLUMBIA, TN 38401

OWNER REVIEW
3-3-2025

DATE: 3-3-2025
JOB NO. 2502

SHEET
A-0.1