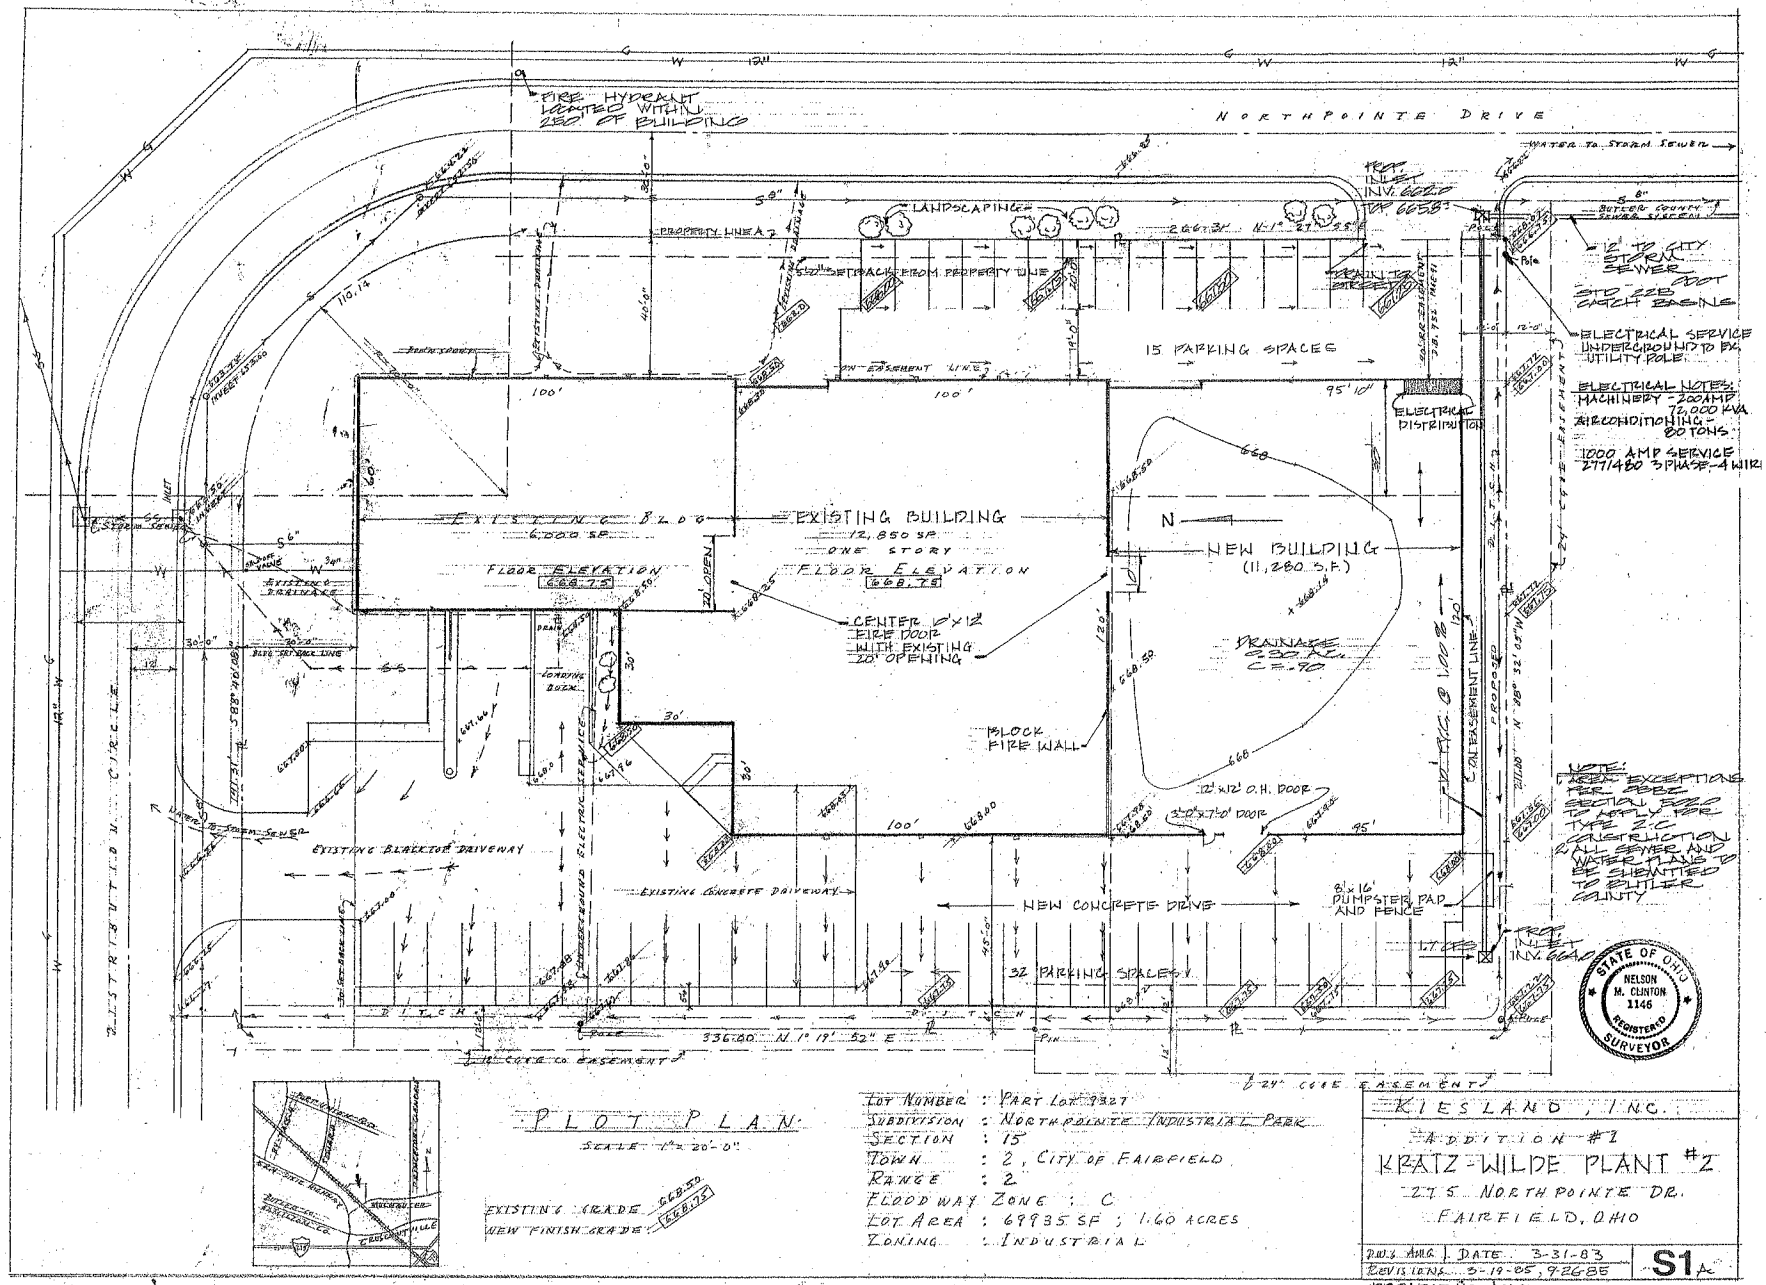

PLOT PLAN

SCALE 1" = 20'-0"

LOT NUMBER	: PART LOT 9327
SUBDIVISION	: NORTHPOINTE INDUSTRIAL PARK
SECTION	: 15
TOWN	: 2, CITY OF FAIRFIELD
RANGE	: 2
FLOOD WAY ZONE	: C
LOT AREA	: 69935 SF ; 1.60 ACRES
ZONING	: INDUSTRIAL

KIESLAND, INC.

ADDITION #1

KRATZ-WILDE PLANT #2

215 NORTH POINTE DR.

FAIRFIELD, OHIO

DWG. AMG. | DATE 3-31-83

REVISIONS 5-19-05, 9-26-88

S1

PROJECT NO. 4015