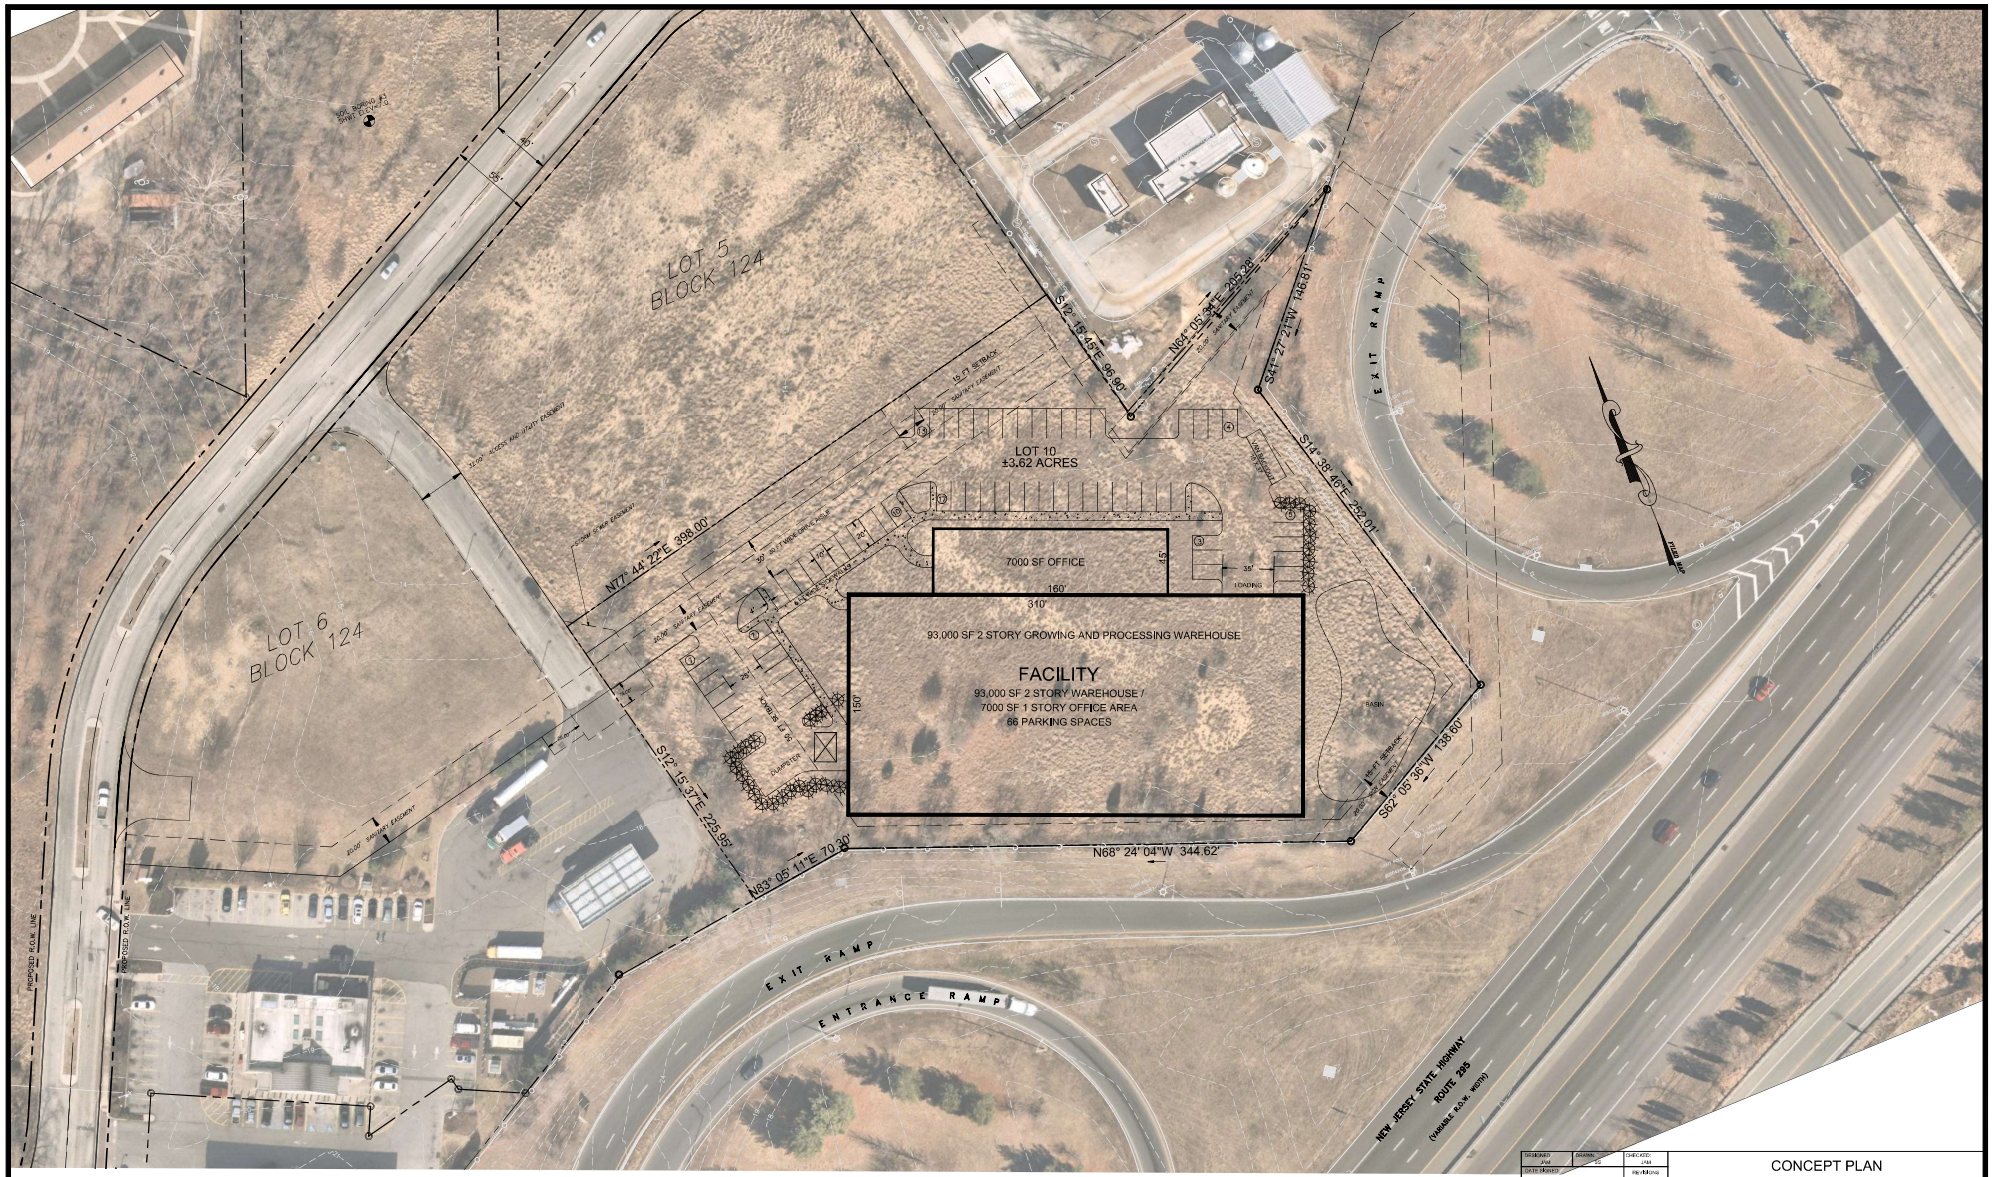

GRAPHIC SCALE

40 0 20 40 80 160

(IN FEET)
1 inch = 40 ft.

CONCEPT PLAN

LODGE AVE
BLOCK 124, LOT 10
PAULSBORO TOWNSHIP
GLOUCESTER COUNTY, NEW JERSEY

TRISTATE ENGINEERING AND SURVEYING, PC
P.O. BOX 1304 BLACKWOOD, NJ 08012
OFFICE: (856) 677-4742 FAX: (856) 875-2024
www.tristatecivil.com

JOSEPH A. MANCINI
New Jersey Professional Engineer Lic. No. 24GE04579300

DESIGNED JAM	DRAWN CS	CHECKED JAM
DATE ISSUED		REVISIONS
		NO. DATE
SCALE 1"=40'	DATE 6/6/22	PROJECT NO. 22-068	SHEET 1 OF 1

User ID: Joe File: E:\Dropbox\Tri State Engineering\Projects\22-068 Block 124 Lot 2 Paulsboro - Terry P-884\Drawings\Engineering\22-068 Concept Plan.dwg 24x36 CONCEPT
Date: Jun 06, 2022 - 4:08pm