Make this size

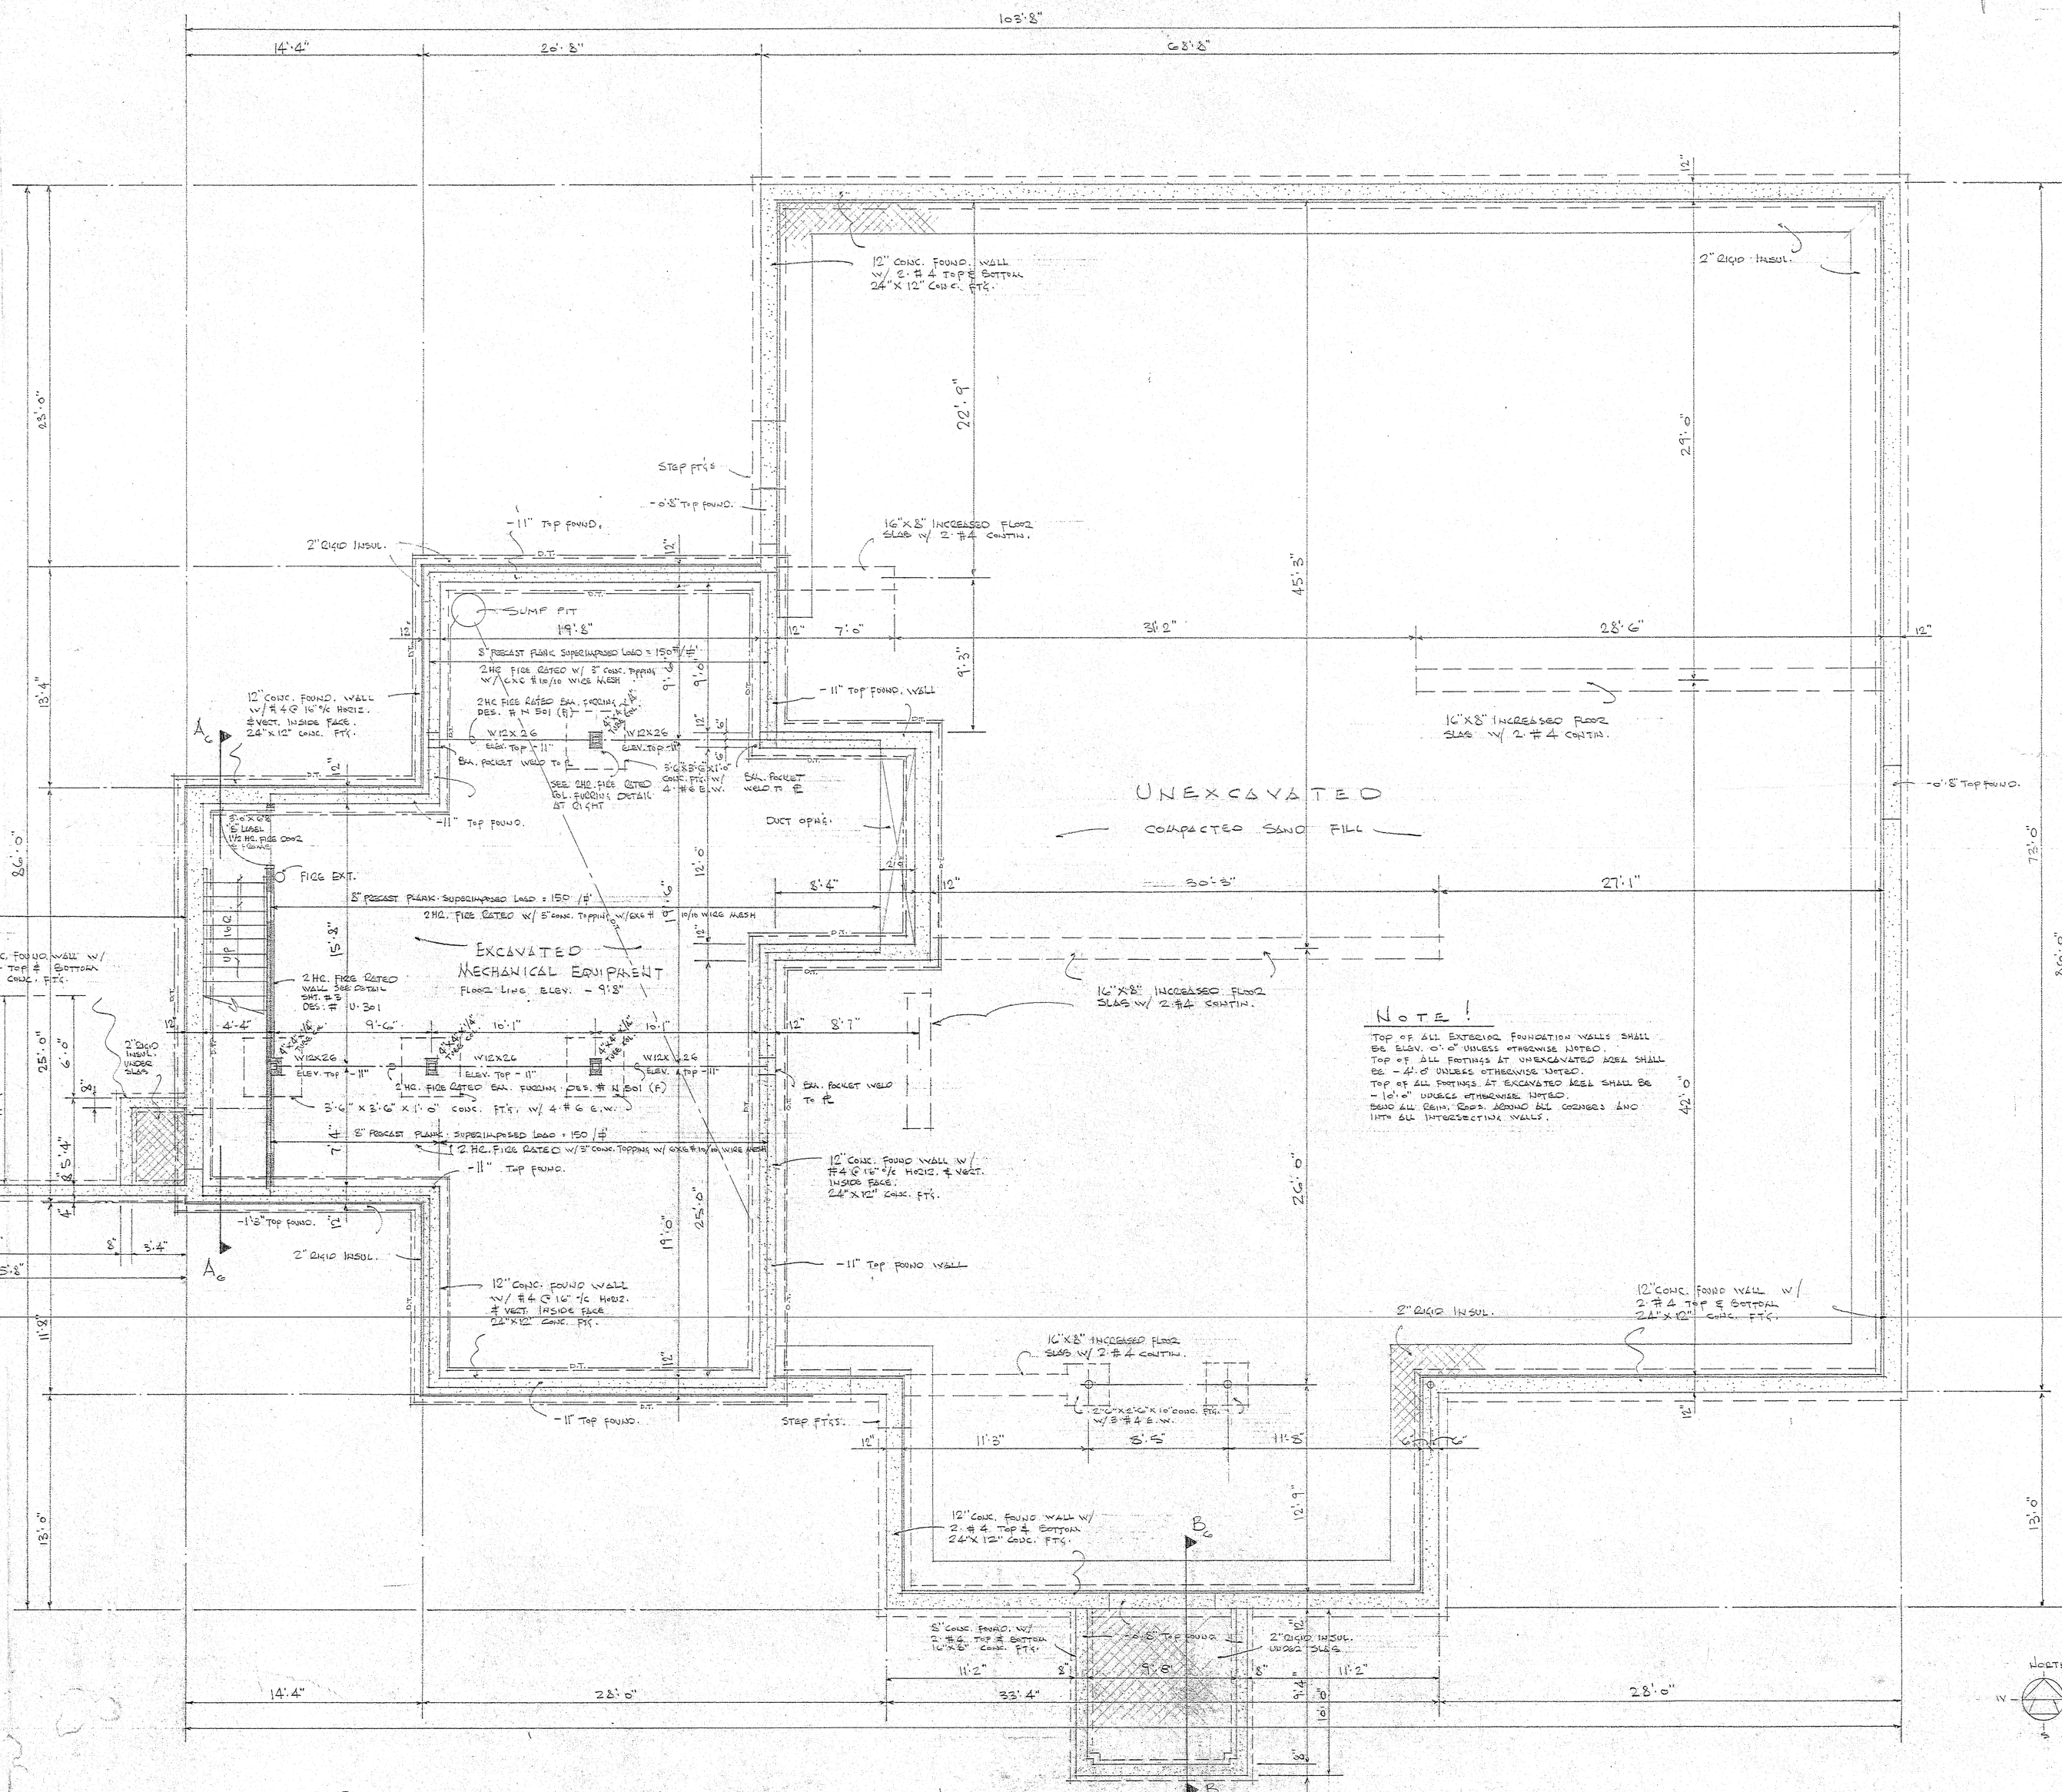

MATERIAL SCHEDULE

- CONCRETE
- CONCRETE BLOCK
- 4" FACE BRICK
- 2x6 STUDS @ 16" O/C
- 2x4 STUDS @ 16" O/C

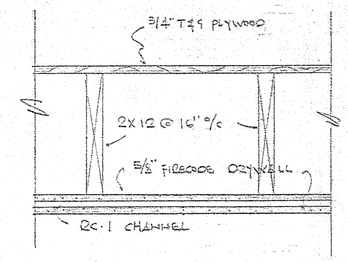

2HR. FIRE RATED FLOOR - CEILING DETAIL SCALE: 1½" = 1'-0"
UL DES. L-511

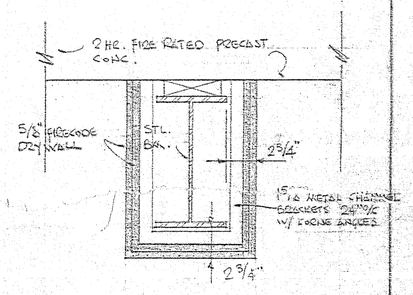

2HR FIRE RATED BEAM DETAIL
SCALE: 1½" = 1'-0"
UL DES # N 501 (F)

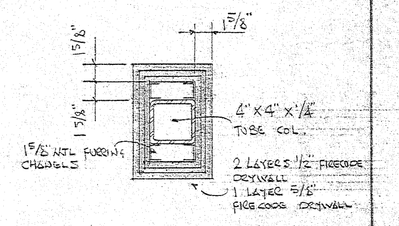

2HR FIRE RATED COLUMN DETAIL
SCALE: 1½" = 1'-0"
UL DES # X528 2HR.

WISCONSIN DAVID R. VAN LANEN A-3734 GREEN BAY WIS. ARCHITECT

2

BASEMENT, FOUNDATION & FIRST FLOOR FRAMING PLAN

SCALE: ¼" = 1'-0"

COPYRIGHT OF SURPLICE ASSOCIATES, INC. ARCHITECTS & ENGINEERS GREEN BAY, WIS. PROJECT Noel Restaurant Green Bay (Ashaubenon) WI DATE 5-13-55 REV JOB NO. 55-5037 FILE A-116 P