18 SOUTH / MAIN STREET ELEVATION — SCALE: 1/4"=1'-0"

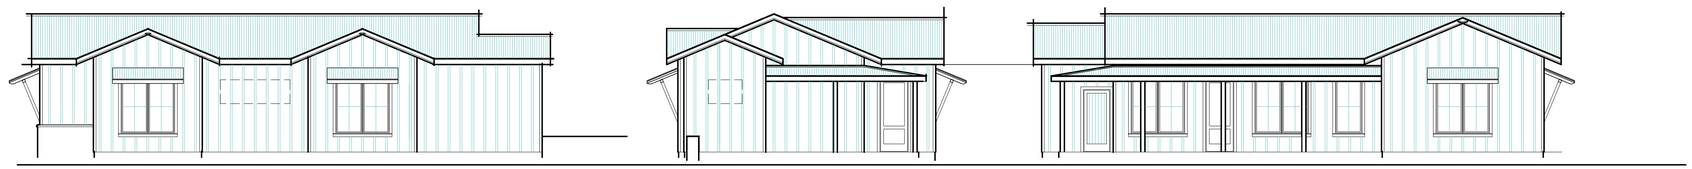

19 WEST / CHURCH STREET ELEVATION — NORTH / YARD ELEVATION — EAST / YARD ELEVATION — SCALE: 1/8"=1'-0"

20 NOT USED — SCALE: 1/8"=1'-0"

ROOFING	CORRUGATED STEEL ROOFING AS MANUFACTURED BY ASC PACIFIC IN TRADITIONAL GALVANIZED PATTERN & FINISH W/ MANUFACTURERES RECOMMENDED FLASHING & CLOSURE STRIPS
ROOF EDGE	LAMINATED OR PRIMED FINGERJOINT PINE FASCIA & BARGE MATERIAL - PAINT AS DIRECTED BY ARCHITECT - SEE DETAILS ON SHEET A-X

3 ELEVATION NOTES

4 NOT USED

MICHELLE PLOTNIK, AIA
ARCHITECTURE, PLANNING &
DESIGN CONSULTING
PO BOX 2145
MURPHYS, CA 95247
209-728-8471
Michelle Plotnik, AIA
michelle@mpaia.com

COPYRIGHT NOTICE
2011
THESE DRAWINGS AND THE CONCEPTS EMBODIED IN THEM ARE THE ORIGINAL UNPUBLISHED WORK OF MICHELLE PLOTNIK, AIA. AND MAY NOT BE USED, DISCLOSED, OR DUPLICATED WITHOUT THE EXPRESS WRITTEN AGREEMENT OF MICHELLE PLOTNIK AIA

LICENSED ARCHITECT
MICHELLE PLOTNIK
C-21265
REN. 7-31-13
STATE OF CALIFORNIA

PROGRESS PRINT
THIS DRAWING IS NOT FINAL AND SHALL NOT BE USED FOR PERMIT OR CONSTRUCTION PURPOSES UNTIL STAMPED AND WET SIGNED BY THE ARCHITECT, MICHELLE PLOTNIK AIA, AND CONSULTING ENGINEERS.

A NEW COMMERICAL LEASE SPACE:

THE SHOPS AT 350 MAIN

350 MAIN STREET
MURPHYS, CA 95247

068-017-017

ERIK & ARIANA KRUGER
934 CHARDONAY COURT
MURPHYS, CA 95247

209-612-7962

DESCRIPTION | DATE

REVISIONS

TITLE: BUILDING ELEVATIONS & NOTES

SCALE: AS SHOWN

DATE: 3.30.2012 | JOB: 11009-C

SHEET: X-X | OF: 4