COORDINATES, BEARINGS AND DISTANCES ARE ON THE CALIFORNIA COORDINATE SYSTEM OF 1983, ZONE 3, EPOCH 2000.86. DISTANCES ARE U.S. SURVEY FEET. MULTIPLY DISTANCES BY 1.0000636 TO OBTAIN GROUND LEVEL DISTANCES.

DIST.	COUNTY	ROUTE	TOTAL MAPPING AREA	
			POST MILE	KILOMETER POST
04	CC	4	43.9/48.3	70.6/77.7

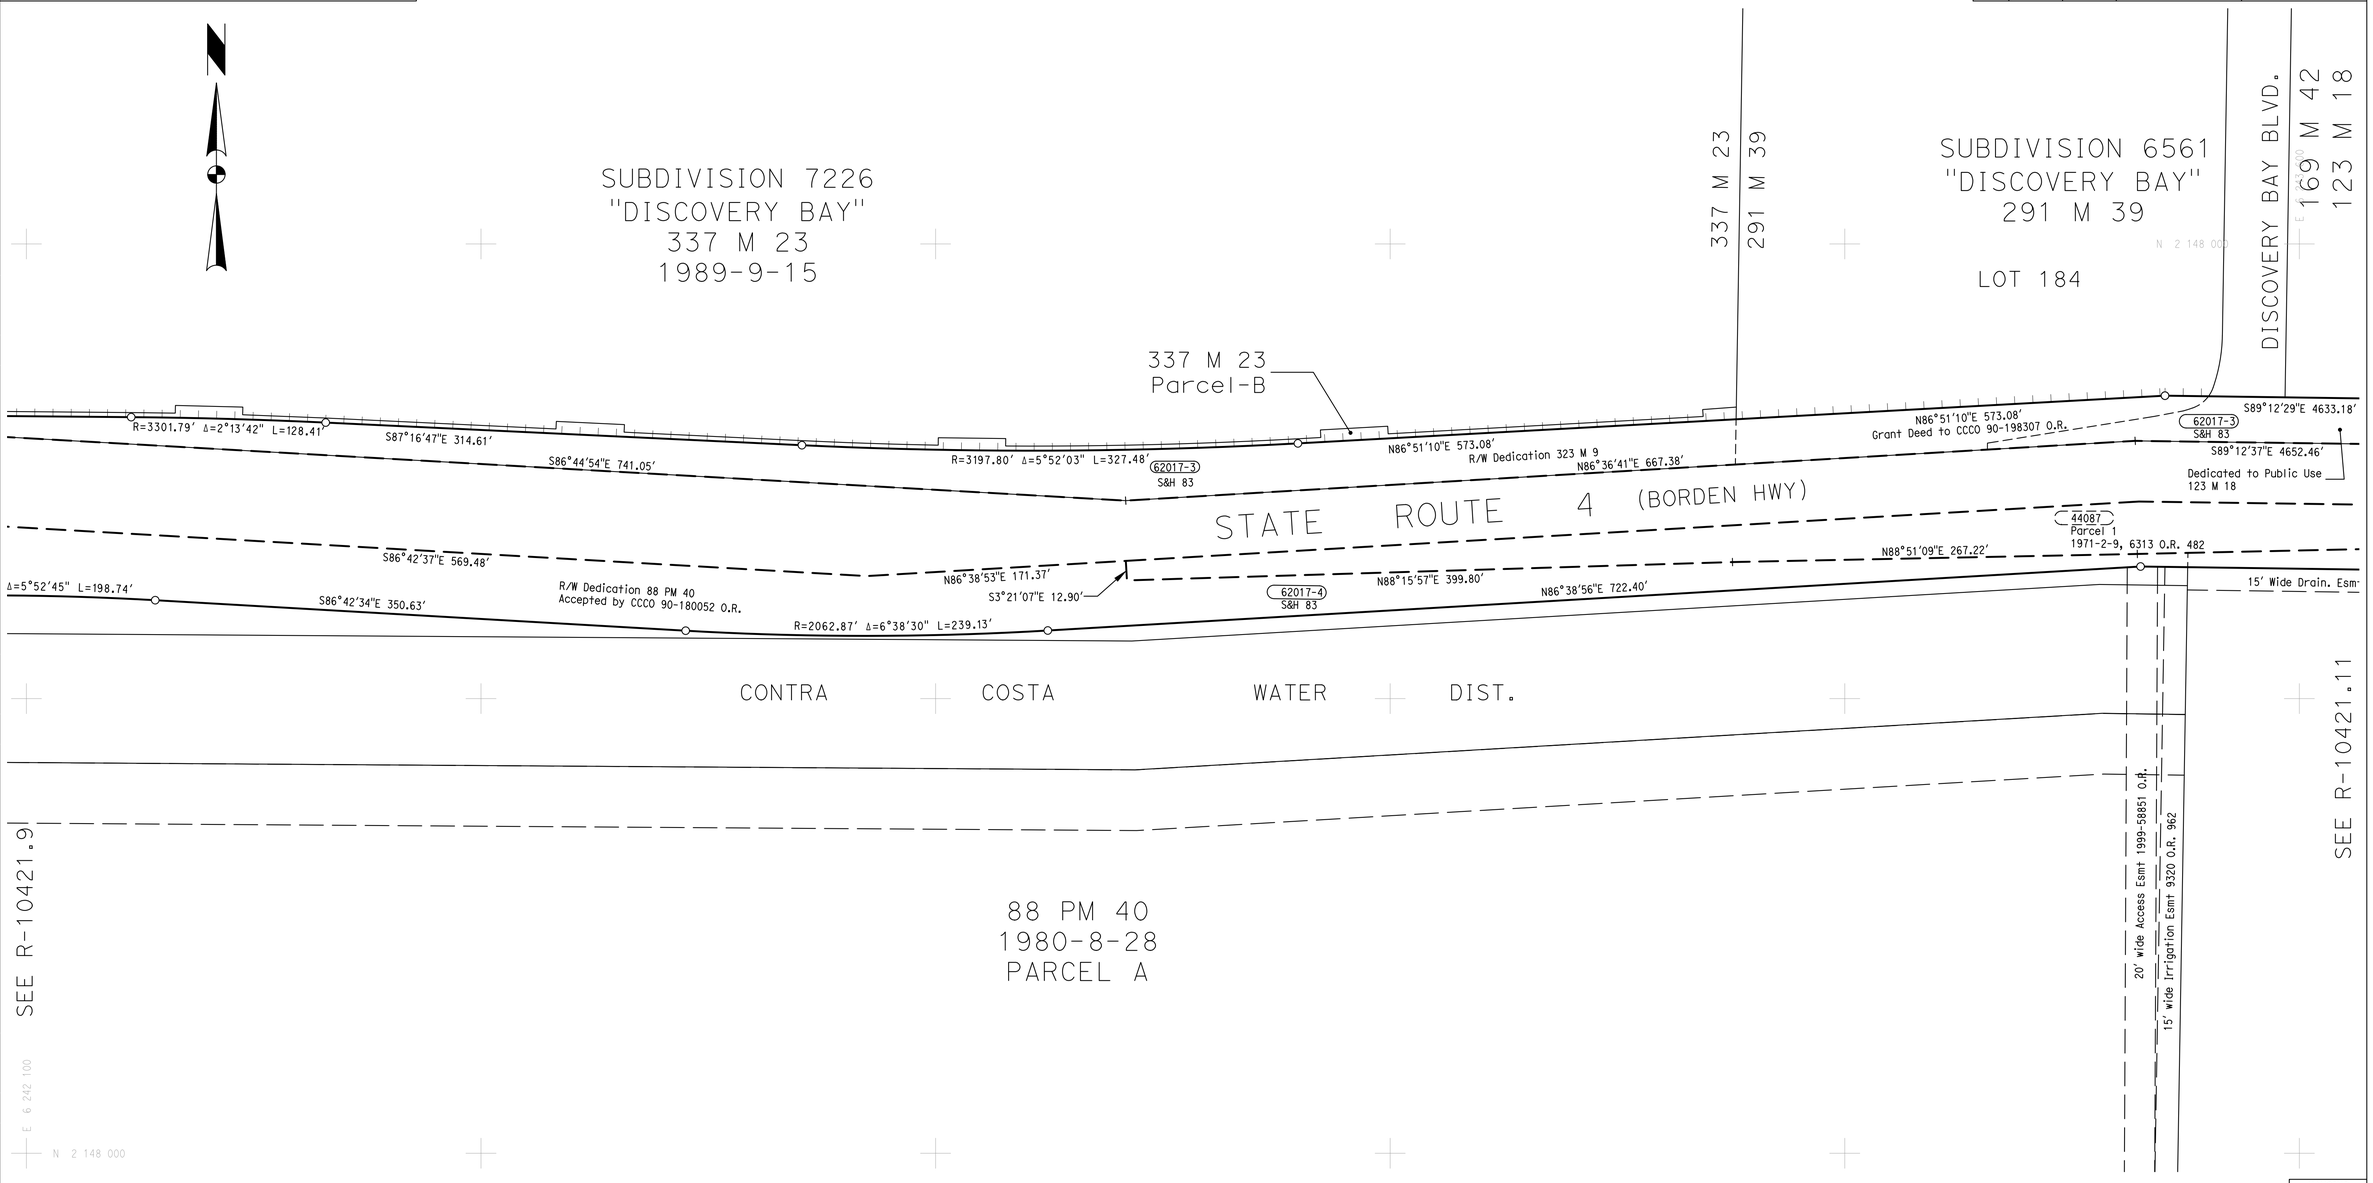

HANGING FILE 526

GRANTOR BOX

PARCEL#s	ACO. CODE	GRANTOR	AREAS (ft2=square feet; AC=Acres)				REMARKS	RECORDATION		
			TOTAL	R/W	REM	EXCESS		INST	DATE	DOCUMENT REF.
62017-3	S&H83	Contra Costa County					9.642 AC, S&H 83	QC	6-13-2019	2019-0089388-00
62017-4	S&H83	Contra Costa County					8.960 AC, S&H 83	LTR	2-23-2010	

LEGEND

O	DIMENSION POINT
GD	GRANT DEED
R/W	RIGHT OF WAY
S&H 83	STREETS AND HIGHWAYS CODE SECTION 83
TCE	TEMPORARY CONSTRUCTION EASEMENT
— — —	PRE-EXISTING R/W
———	EXISTING R/W
═══	PROPOSED R/W
┴┴┴┴	ACCESS PROHIBITED

STATE OF CALIFORNIA
CALIFORNIA STATE TRANSPORTATION AGENCY
DEPARTMENT OF TRANSPORTATION

RIGHT OF WAY RECORD MAP R-10421.10

SCALE 1"=50'

DATE	BY	REVISIONS
3-3-2015	MAL	A-map to R-map
7-11-2019	SC	Added REC Date For 62017-3

Supplementary information may be obtained from the District Office, Office of R/W Engineering, Surveys and Mapping Services, 111 Grand Avenue, Oakland, California.

SCALE IN FEET
0 50 100 150

04-0000-0171_2
E.A. 0A8402
R/W P.S. MAL

MAP REFERENCES			
HARD COPY	APPRAISAL	RECORD	MONUMENT
H-123.5	A-948.7, .8	RX-123.4, .5 R-526.9	

DRAWING DATE	COUNTY	ROUTE	POST MILE	KILOMETER POST	SHEET
3-3-2015	CC	4	46.3	74.5	11 of 19