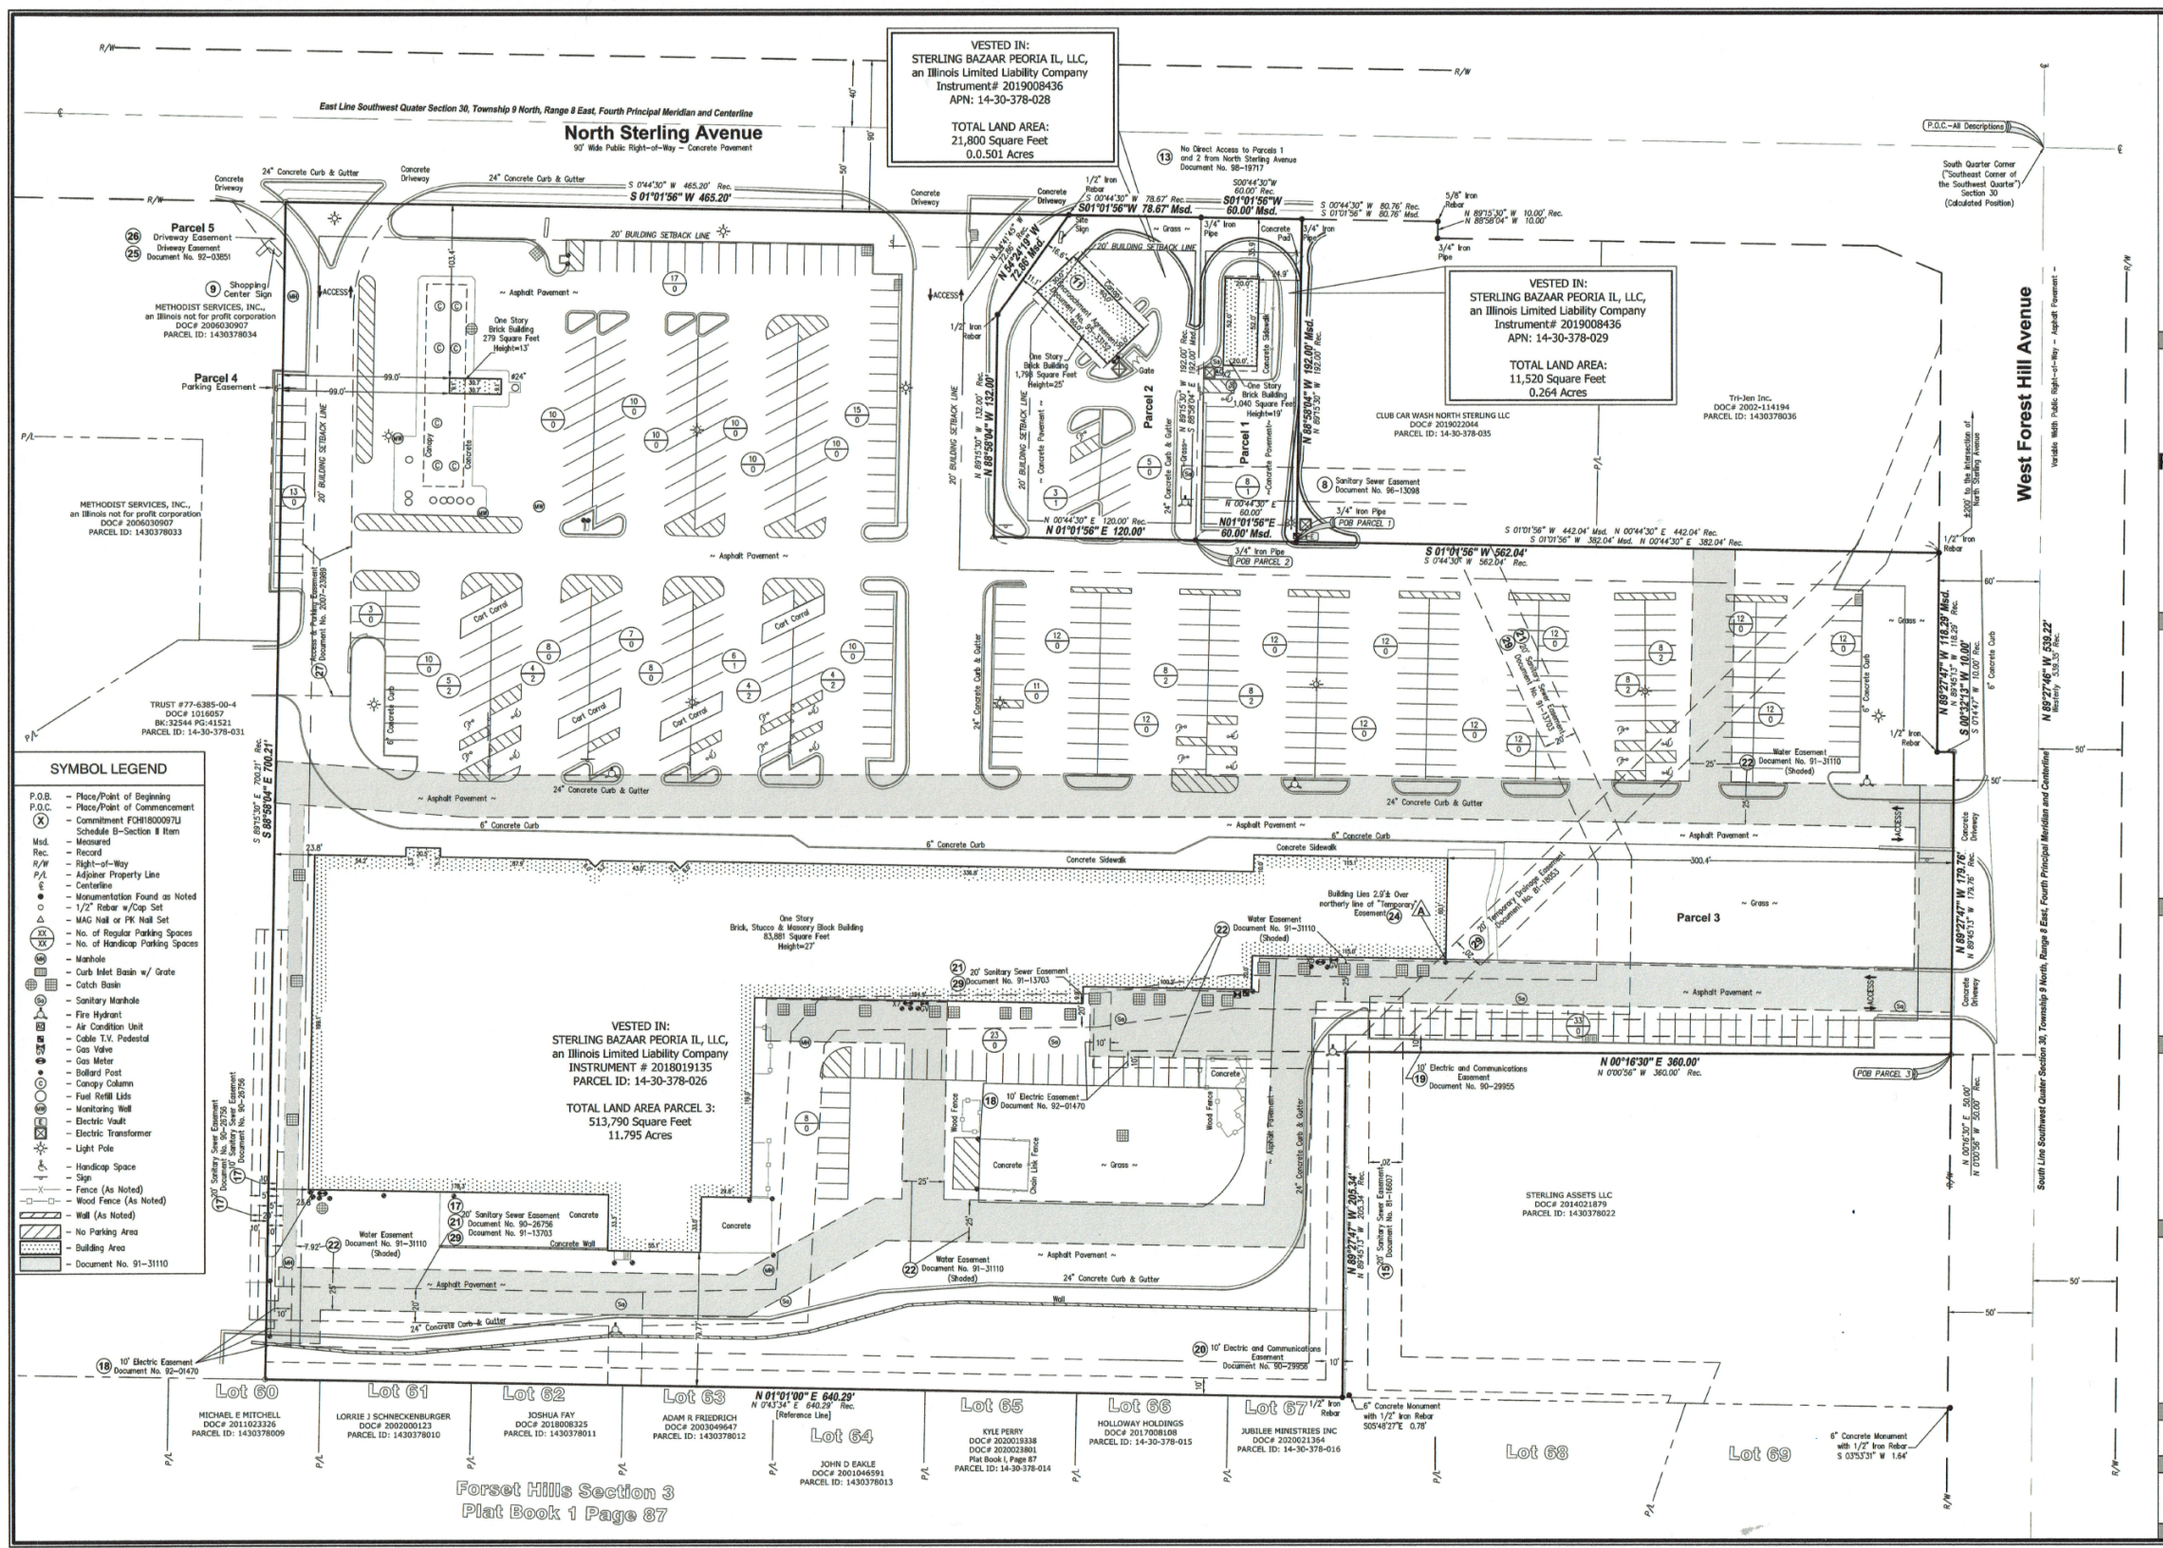

millman
National Land Services

Transforming the Industry
Surveying
Zoning
Environmental
Real Support - Title Review

Millman Surveying, Inc.
Corporate Headquarters
4111 Bradley Circle NW
Canton, OH 44718
Phone: 800-520-1010
Fax: 330-342-0834
www.millmanland.com
landsurveyors@millmanland.com

ALTA/NSPS LAND TITLE SURVEY PREPARED FOR:

HAUPPAUGE PROPERTIES, INC.

1975 Hempstead Turnpike, Suite 309
East Meadow, New York 11554

Sterling Bazaar
3311 North Sterling Avenue
City of Peoria
County of Peoria
State of Illinois
61614

Geodetic North

GRAPHIC SCALE
0 40 80
1 INCH = 40 FT.

PROFESSIONAL LAND SURVEYOR
MICHAEL G. SHACKELFORD
035-003146
COLUMBUS OHIO
STATE OF ILLINOIS

Surveyor's Seal

Sheet No. **2** of **2**

MSI Project No. 49969
PC: ERF
PM: JDH Drafter: JLO