




(40' WIDE)

" B " STREET

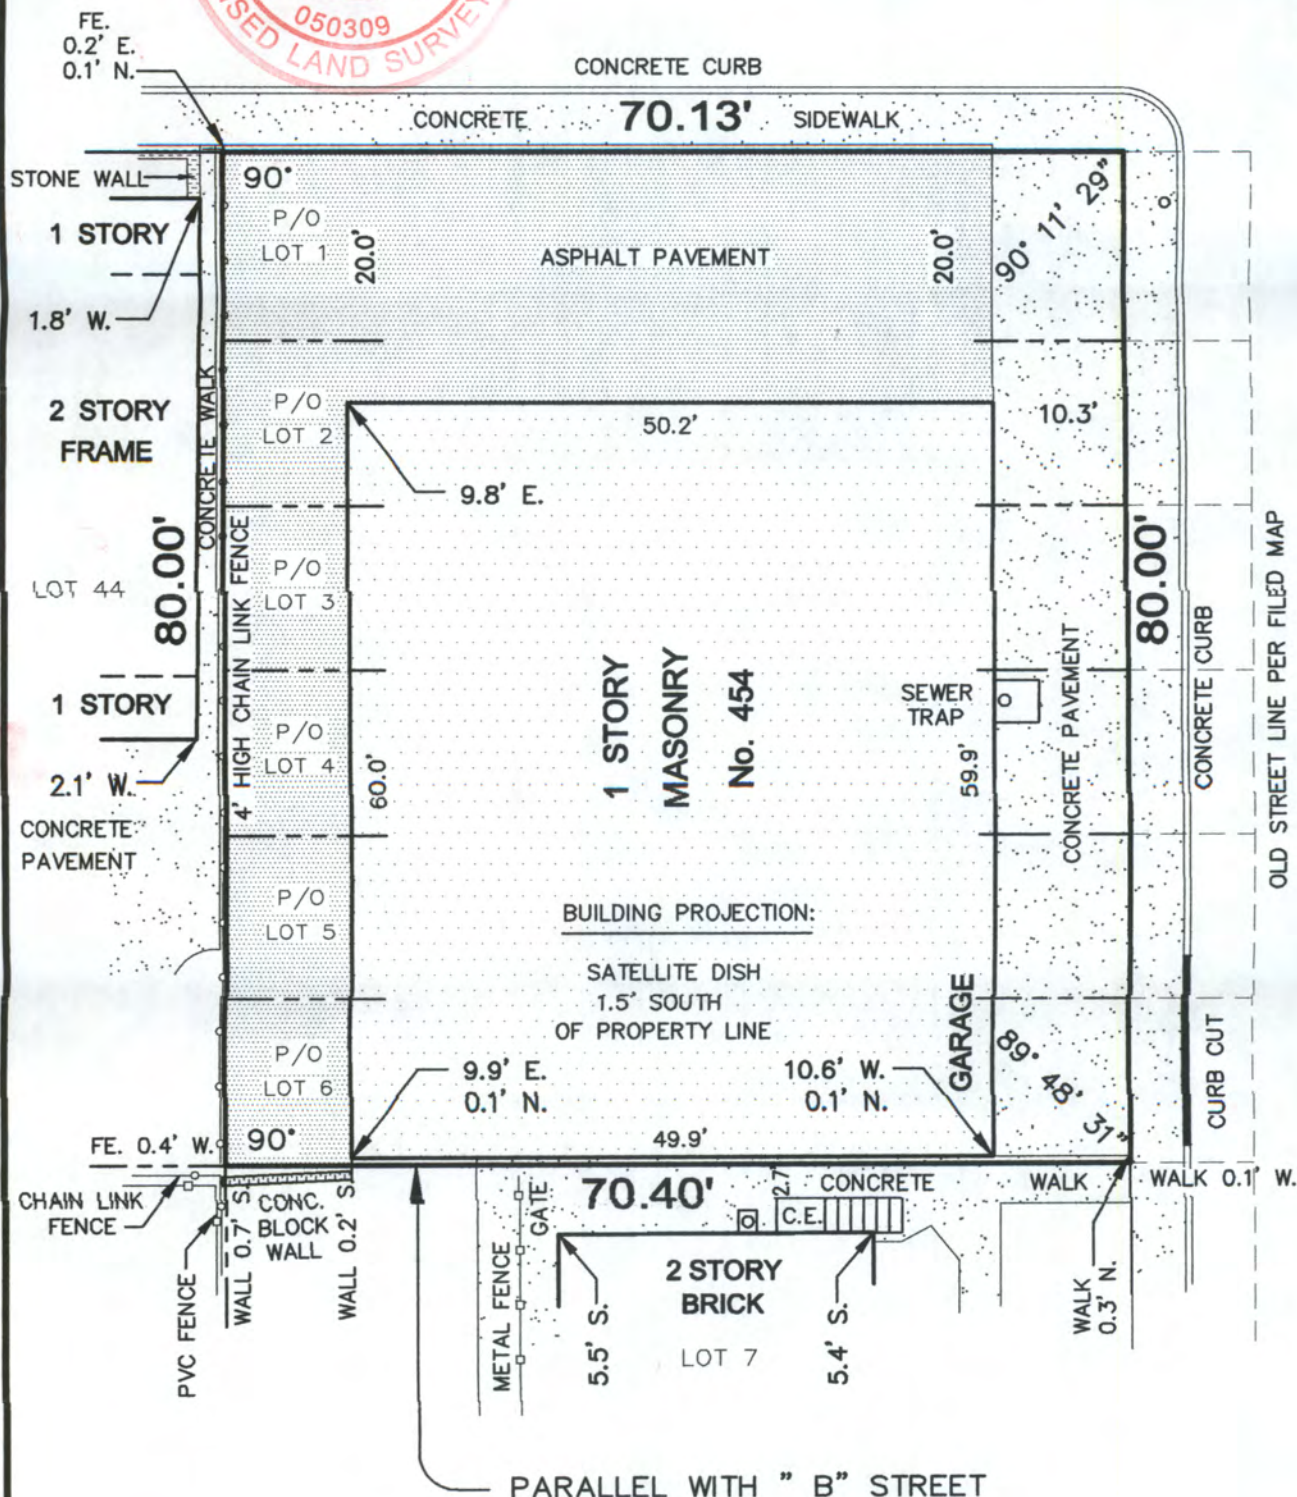

MEACHAM AVENUE

OLD STREET LINE PER FILED MAP

ISSUING OF A NEW TITLE POLICY OR REDATING OF AN EXISTING POLICY REFERENCING THIS SURVEY WITHOUT BENEFIT OF AN UPDATE OF THIS SURVEY BY THOMAS MATARAZZO, LAND SURVEYOR SHALL TERMINATE ANY LIABILITY EXPRESSED OR IMPLIED HEREON.

THE OFFSETS OR DIMENSIONS SHOWN FROM THE STRUCTURES TO THE PROPERTY LINES ARE FOR A SPECIFIC PURPOSE AND USE AND THEREFORE ARE NOT INTENDED TO GUIDE THE ERECTION OF FENCES, RETAINING WALLS, POOLS, PATIOS, PLANTING AREAS, ADDITION TO STRUCTURES AND ANY OTHER CONSTRUCTION.

UNAUTHORIZED ALTERATION OR ADDITION TO THIS SURVEY IS A VIOLATION OF SECTION 7209 OF THE NEW YORK STATE EDUCATION LAW. COPIES OF THIS SURVEY MAP NOT BEARING THE LAND SURVEYOR'S INKED SEAL OR EMBOSSED SEAL SHALL NOT BE CONSIDERED TO BE A VALID TRUE COPY. CERTIFICATIONS INDICATED HEREON SHALL RUN ONLY TO THE PERSON FOR WHOM THE SURVEY IS PREPARED, AND ON HIS BEHALF TO THE TITLE COMPANY, GOVERNMENTAL AGENCY AND LENDING INSTITUTION LISTED HEREON, AND TO THE ASSIGNEES OF THE LENDING INSTITUTION. CERTIFICATIONS ARE NOT TRANSFERABLE TO ADDITIONAL INSTITUTIONS OR SUBSEQUENT OWNERS.

THE EXISTENCE OF RIGHT OF WAYS AND/OR EASEMENTS OF RECORD, IF ANY, NOT SHOWN ARE NOT CERTIFIED

THOMAS MATARAZZO
LAND SURVEYOR 631-472-0968
32 SEQUOIA WAY, HOLBROOK, NY 11741
email: TomTheSurveyor@gmail.com

SCALE: 1"= 15' © 2023

CERTIFIED TO:
PARAGON ABSTRACT, INC.
LAKFOOD USA INC.
95-10 218TH STREET, LLC, ISAOA
FIRST AMERICAN TITLE INSURANCE COMPANY

SURVEY OF: P/O LOTS 1-6 BLOCK 4
FILED MAP: No. 1 OF HOLLIS CIRCLE
FILED: SEPTEMBER 6, 1917 MAP No. 337 CASE No. 2286
LOCATED AT: ELMONT, TOWN OF HEMPSTEAD
NASSAU COUNTY, NEW YORK
TAX DESIG.: SECTION 32; BLK 585; LOTS 1-6 INCLUSIVE

TITLE NO.: PARA-55043
DATE: APRIL 27, 2023