"L.V.O.P. 4" A Condominium

A CONDOMINIUM IN SECTION 3, TOWNSHIP 39 SOUTH, RANGE 19 EAST, SARASOTA COUNTY, FLORIDA.

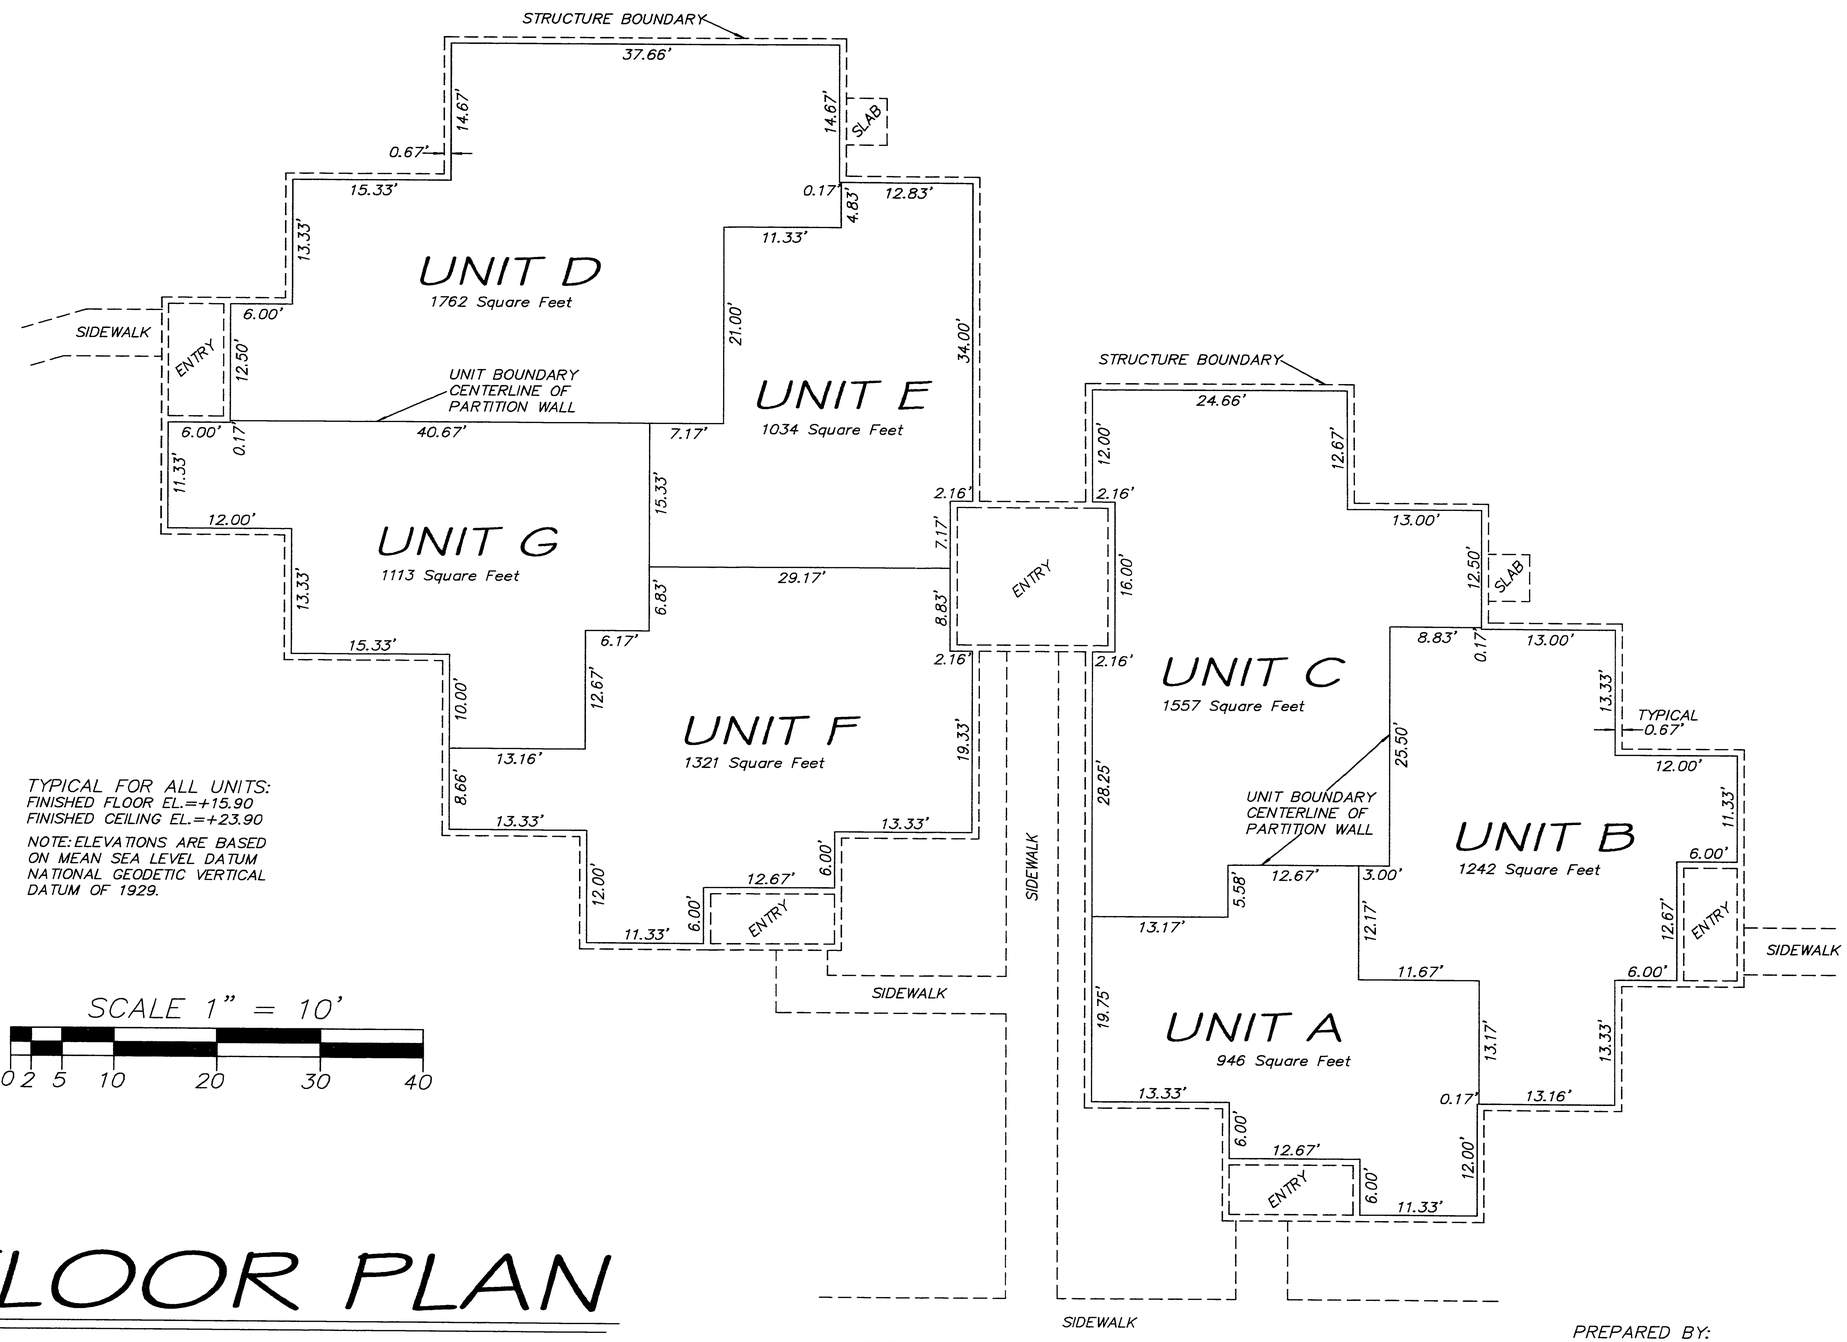

TYPICAL FOR ALL UNITS:
FINISHED FLOOR EL.=+15.90
FINISHED CEILING EL.=+23.90

NOTE: ELEVATIONS ARE BASED ON MEAN SEA LEVEL DATUM NATIONAL GEODETIC VERTICAL DATUM OF 1929.

SCALE 1" = 10'

0 2 5 10 20 30 40

FLOOR PLAN

EXHIBIT "A" TO THE DECLARATION OF CONDOMINIUM "L.V.O.P. 4"

PREPARED BY:
BRIGHAM SURVEYING, INC.
LAND SURVEYORS
712 SHAMROCK BLVD.
VENICE, FLORIDA 34293
PH. (941) 493-4430