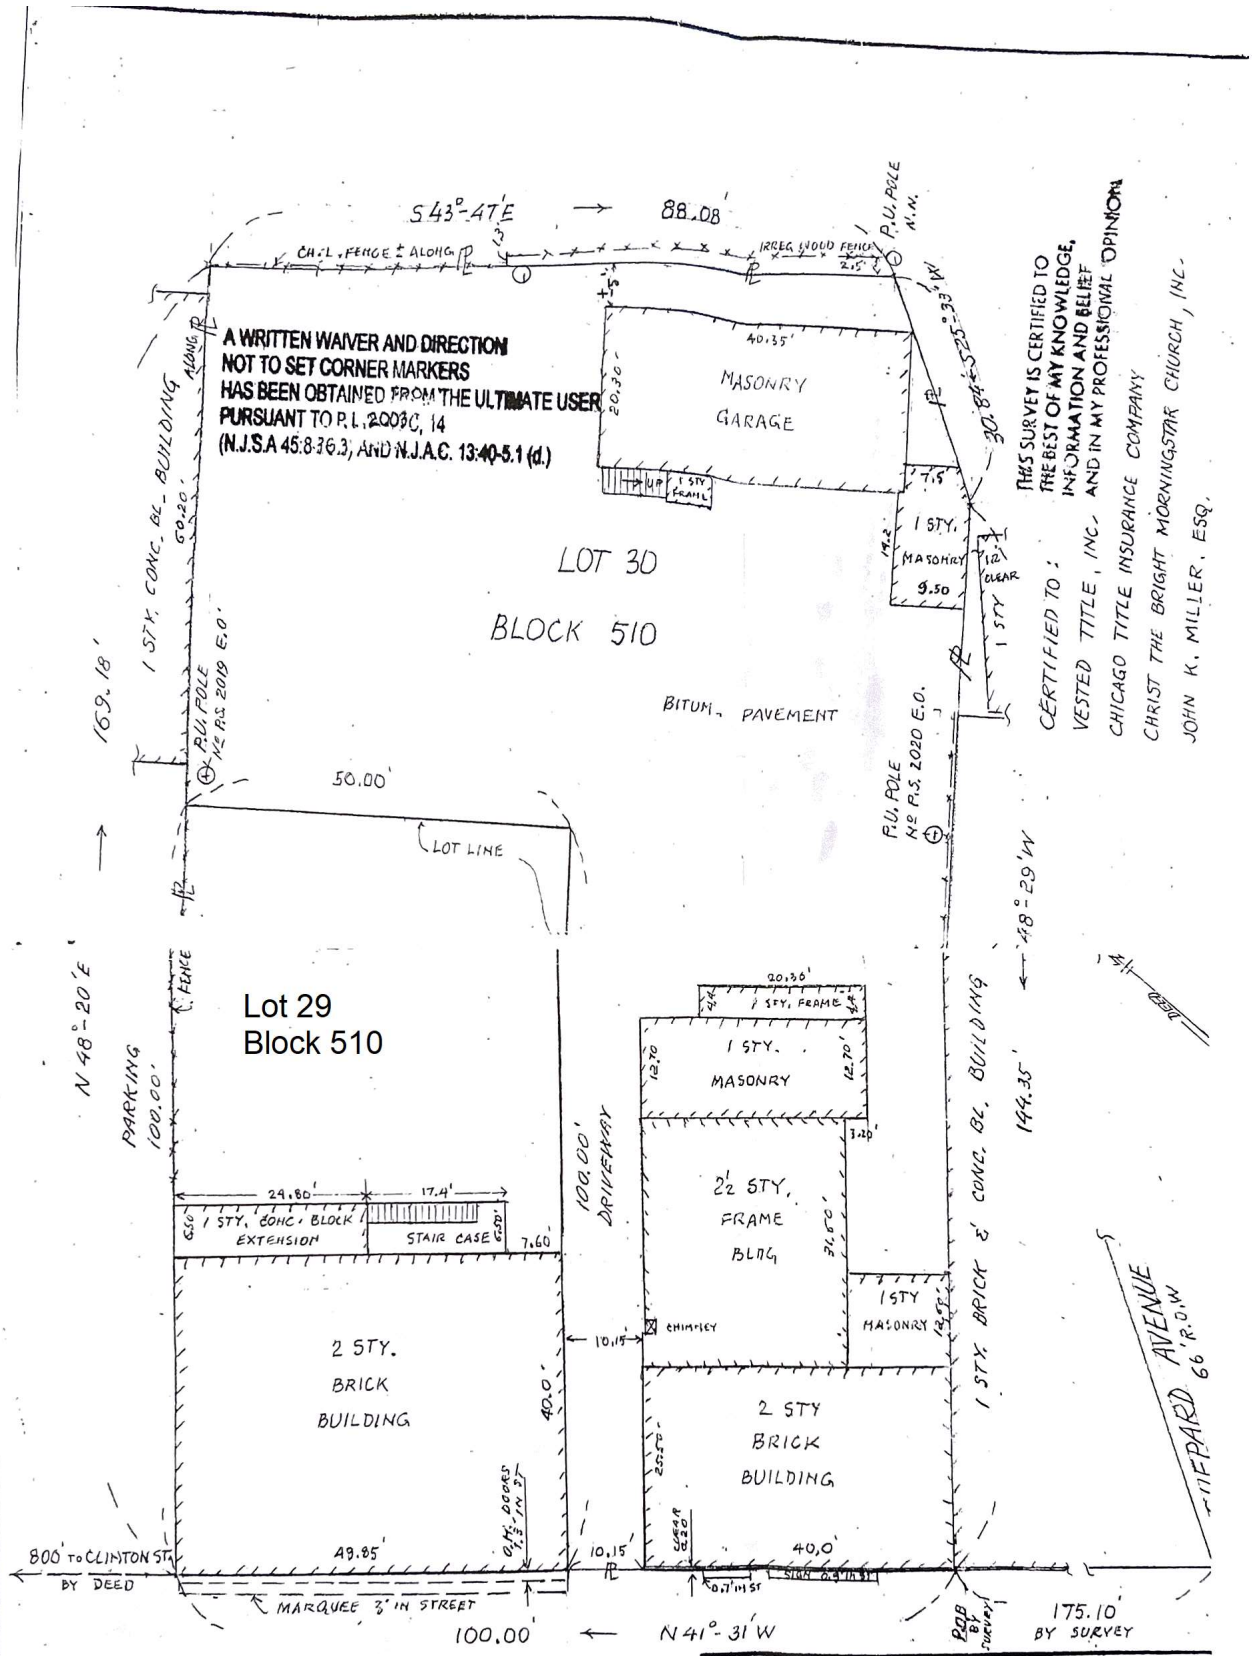

STATEWIDE SURVEYING & LAND DEVELOPMENT C.
217 TONNELE AVE. JERSEY CITY, NJ 07306

S. J. KASZYNSKI
P.E. & L.S. N.J. LIC. #22706

Stanley Kaszynski

LOCATION SURVEY OF LOT 29 & 30 IN BLOCK 510
TAX MAP CITY OF EAST ORANGE, ESSEX COUNTY, N.J.

404-410 CENTRAL AVEN
EAST ORANGE, N.J.

SCALE	DRAWN BY	
1" = 15'	B.W.K.	
DATE	DRAWING NUMBER	
5-20-2006	(VESTED No 77031)	G-859

REFERENCES:
DEED BOOK: 6244 PAGE: 639 COUNTY OF ESSEX NEW JERSEY
FILED MAP # MADE BY: DATED: ENTITLED: FILED IN THE COUNTY REGISTER'S OFFICE ON