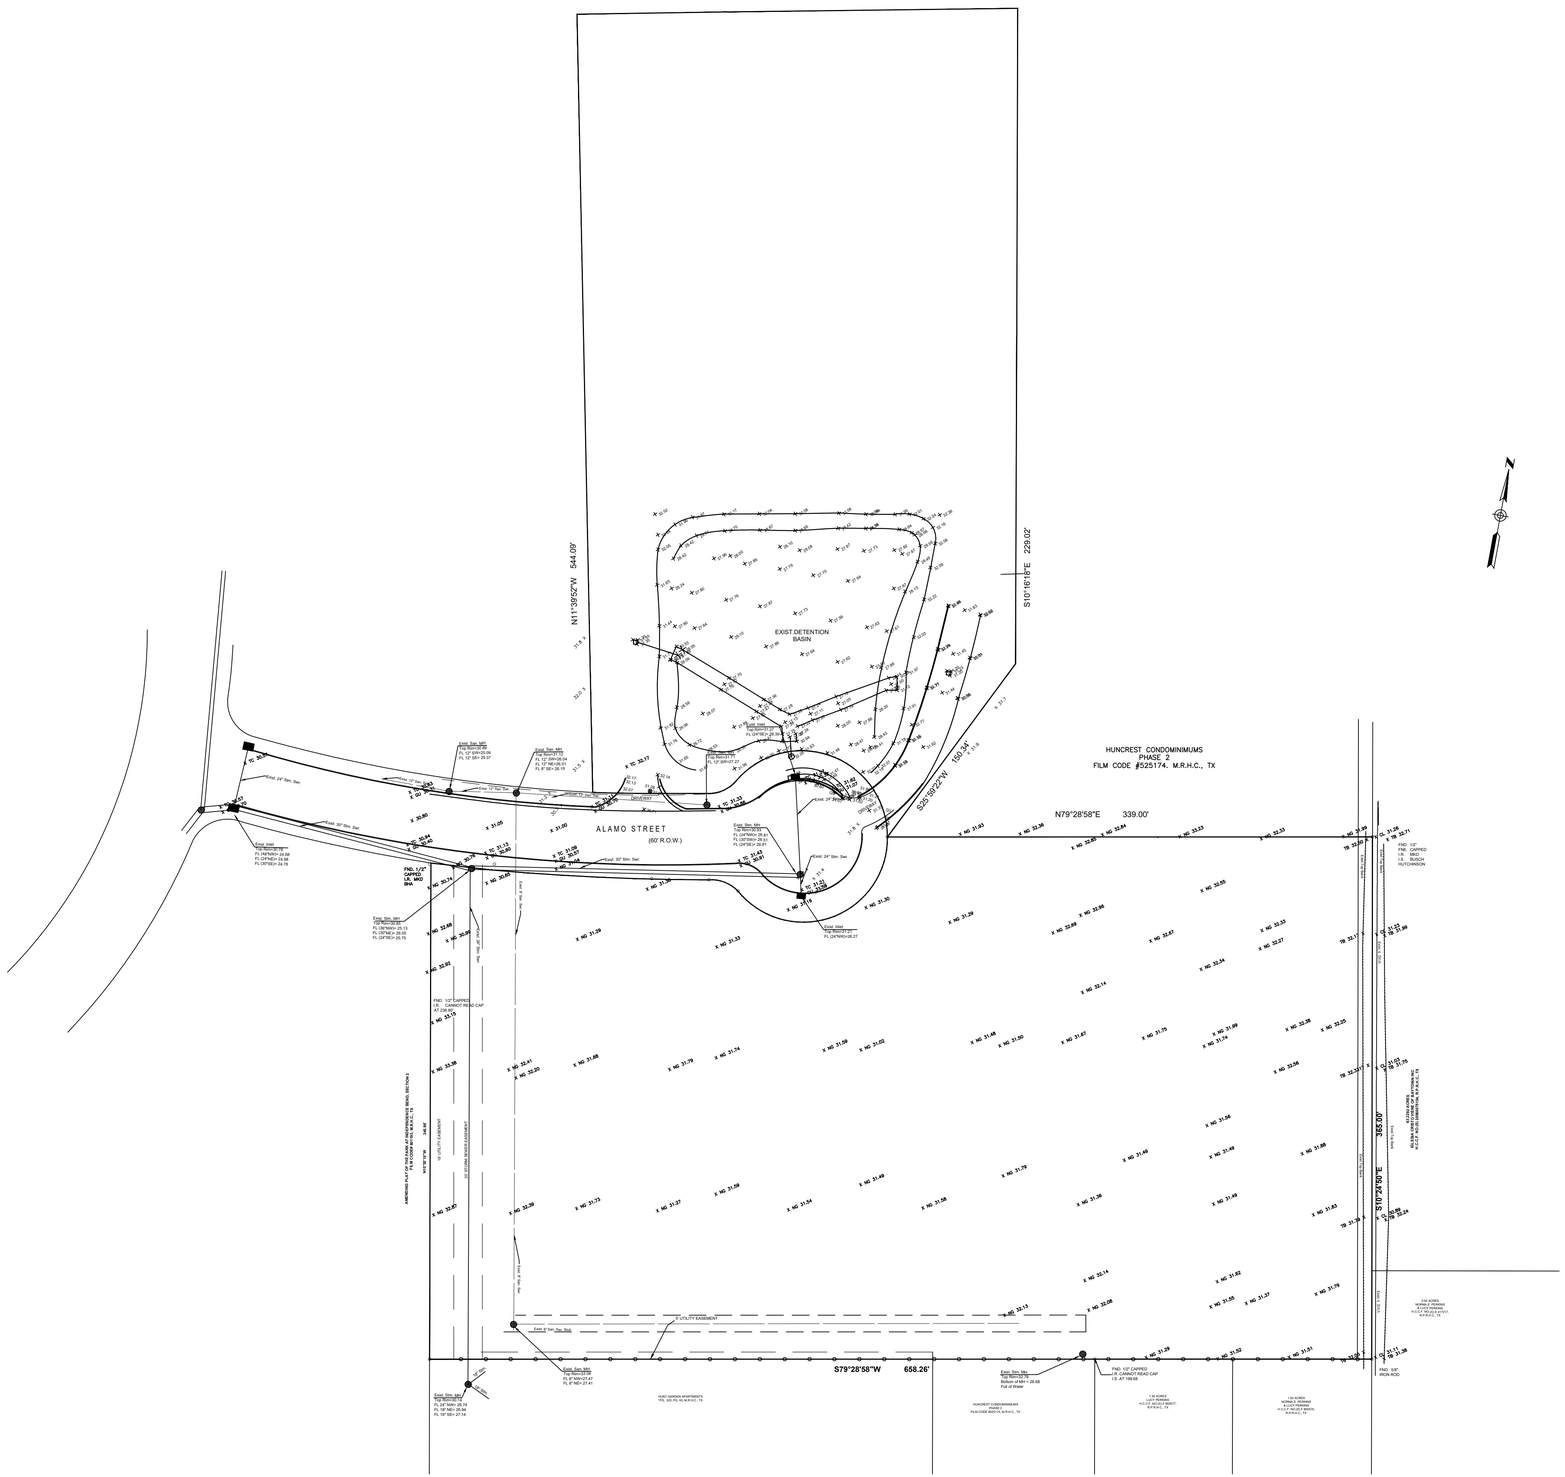

TOPOGRAPHIC SURVEY

SCALE: 1" = 50'

IEC DESIGN HOUSE LLC

Curtis Dumas, P.E.

P.O. Box 9910
Houston, Texas 77213
Business: 832-483-8766
TX Firm No. 10344

THE INFORMATION CONTAINED IN THIS DRAWING IS THE SOLE PROPERTY OF IEC DESIGN, LLC. ANY REPRODUCTION IN PART OR AS A WHOLE WITHOUT THE WRITTEN PERMISSION OF IEC DESIGN IS PROHIBITED. THIS DOCUMENT IS TO BE RETURNED UPON REQUEST AND IN ALL EVENTS UPON COMPLETION OF USE FOR WHICH IT WAS PROVIDED.

ALAMO COMPLEX

SUNRAJ DEVELOPERS INC
0 ALAMO ST. BAYTOWN, TX 77521

ISSUED FOR:
PLAN APPROVAL AND PERMITTING

STATE OF TEXAS
CURTIS R. DUMAS
46391
REGISTERED PROFESSIONAL ENGINEER
5-5-2023

REVISIONS

REV	DESCRIPTION	DATE

IEC DESIGN LLC
817 E. SOUTHMORE AVE. STE. 209
PASADENA TEXAS, 77502

281-295-1697

www.iecdesignhouse.com

REV	SHT
	C 1.0