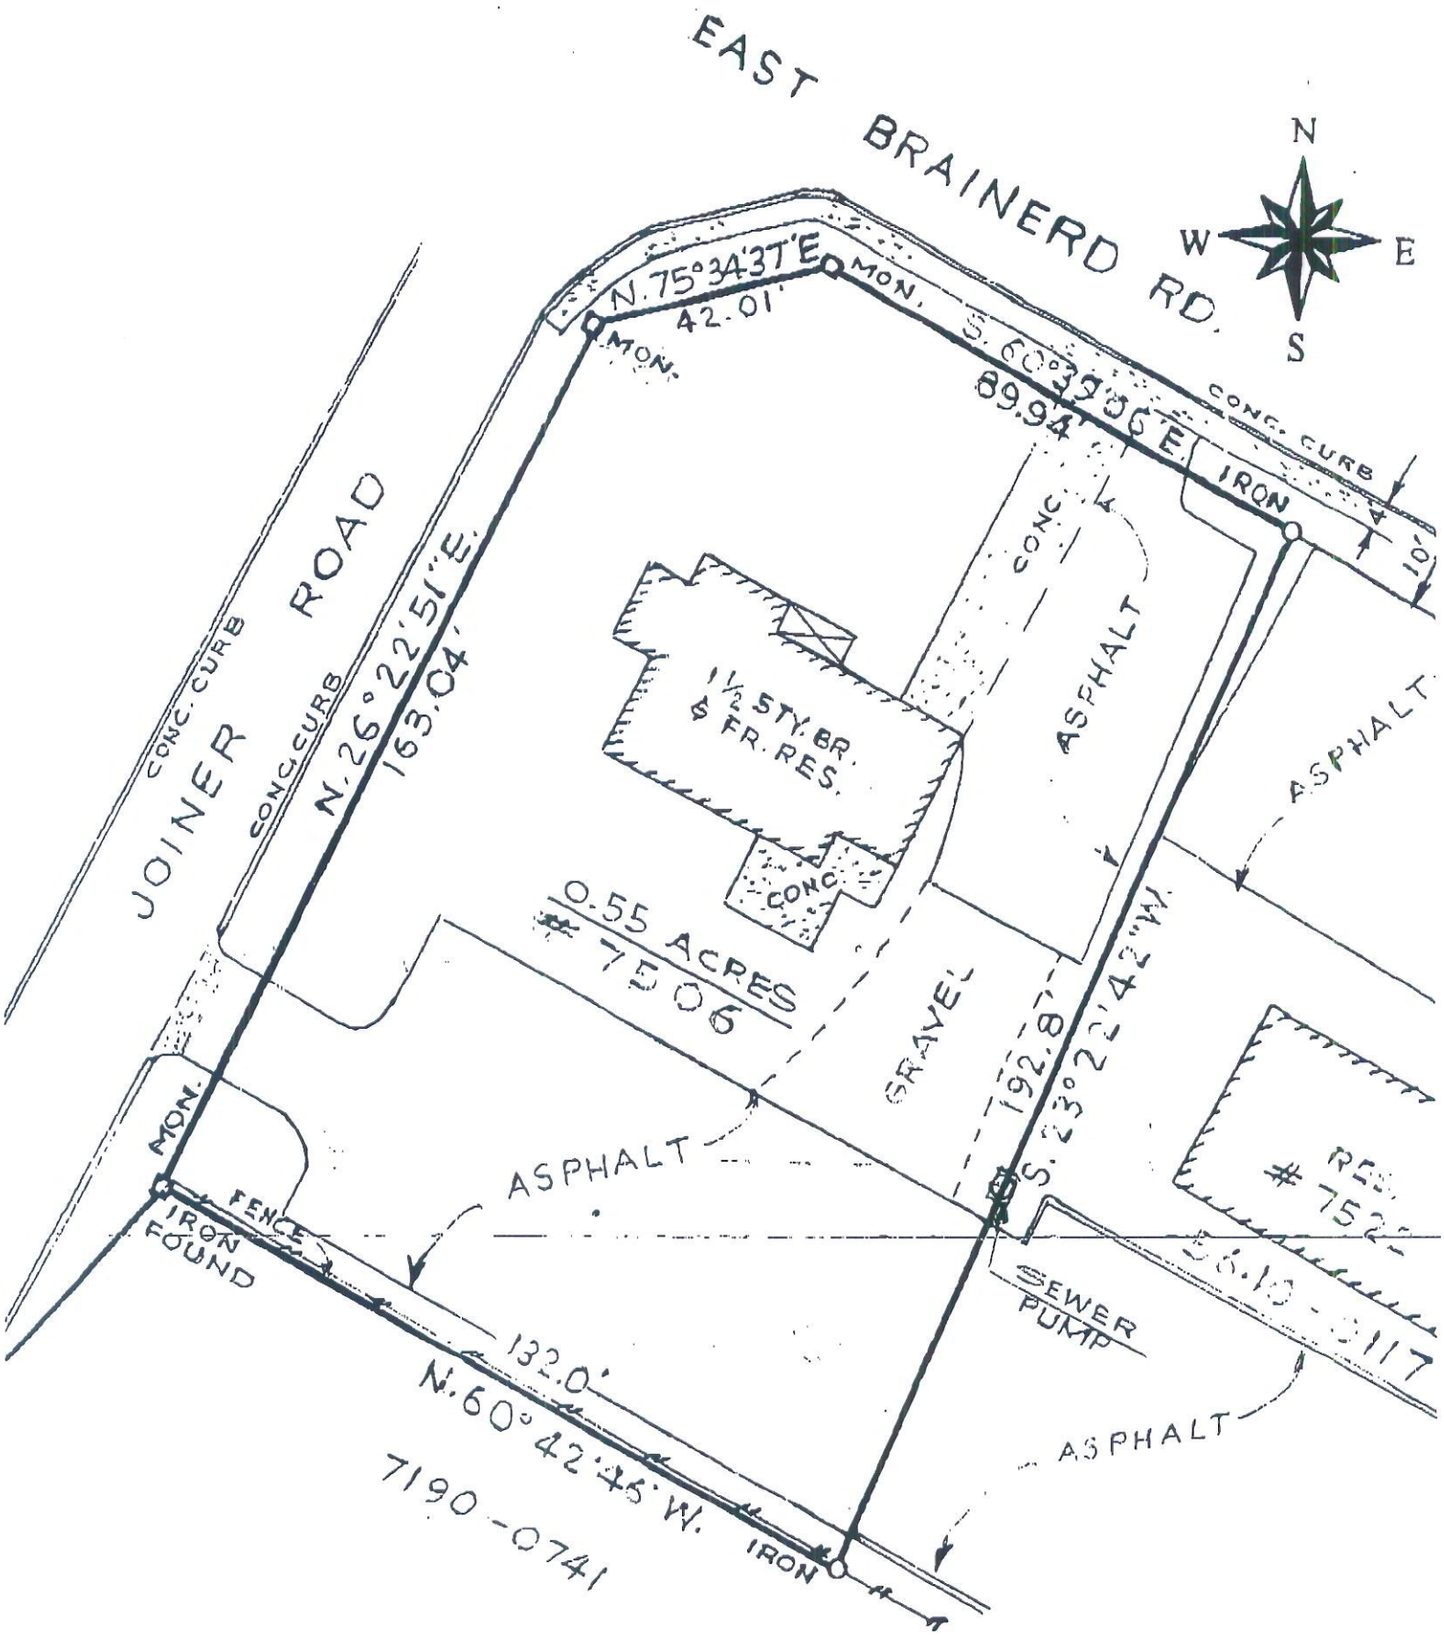

State of TENNESSEE
County of HAMILTON
For: DAVID ALFORD

Date JUNE 12, 2008
Scale 1" equals 30 feet

BOUNDARY SURVEY

This is to certify that this plat of survey meets the requirements set forth in Instrument executed in the name of Chattanooga Land Title Association, dated February 2, 1981, and recorded in Book 2735, Page 804, in the Register's Office of Hamilton County, Tennessee. The undersigned hereby waives any defense afforded under any Limitation of Actions Statutes of the State of Tennessee, insofar as the same apply to any mortgage lender, making a loan on the property, and/or title insurance company, which has relied upon this survey to insure any owner of the property or any such lender. This survey is only applicable to the original lender or title insurance company noted hereon. Any subsequent use of this survey is at the risk of the user.

BEING: ALL THAT PROPERTY DESCRIBED IN DEED BOOK 8410 PAGE 864 R.O.H.C.

TYPE 1
No. 0608-141

JACK PERRY REID
REGISTERED LAND SURVEYOR
TENNESSEE No. 229

CHATTANOOGA SURVEYING CO.
617 Walnut Street