CERTIFICATE OF SURVEY

A PART OF THE NORTHEAST 1/4, OF THE SOUTHWEST 1/4, OF THE NORTHEAST 1/4 OF SECTION 28, TOWN 22 NORTH, RANGE 9 WEST, HARING TOWNSHIP, WEXFORD COUNTY, MICHIGAN

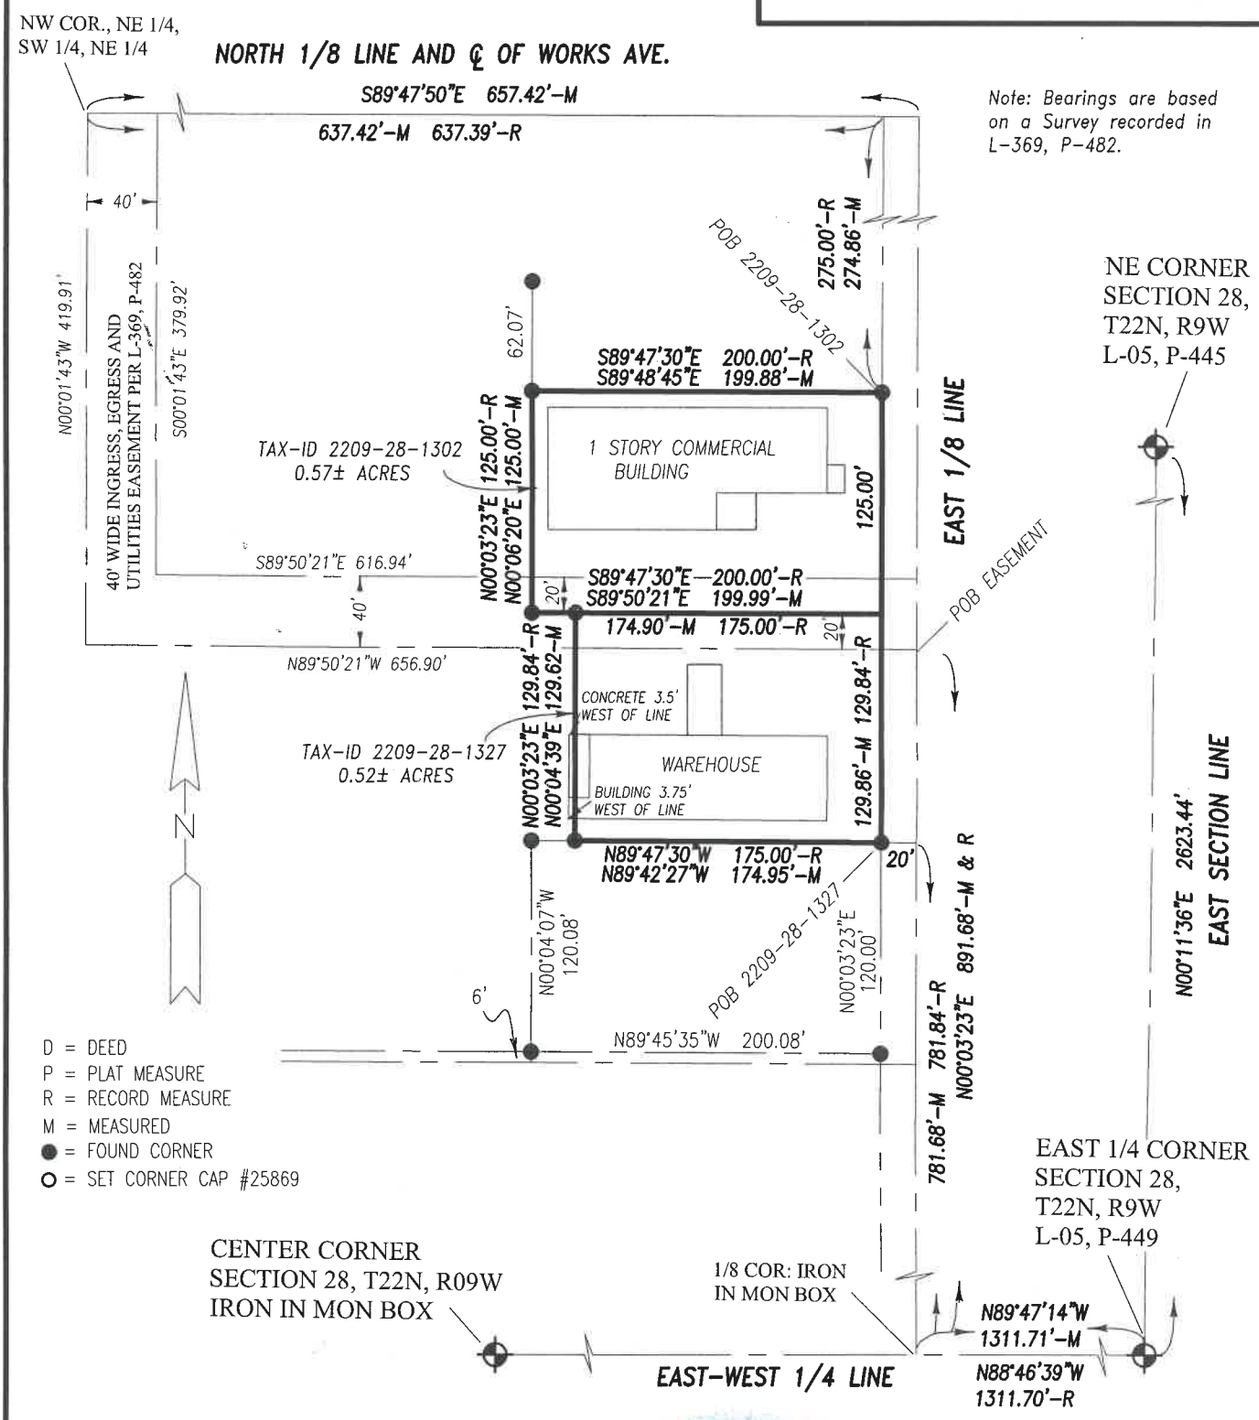

I hereby certify that I have surveyed and mapped the land platted and/or described hereon, that the ratio of closure on the unadjusted field observations is at least 1/10000, and that all of the requirements of P. A. 132 of 1970 have been complied with. There are no encroachments except as shown.

STATE OF MICHIGAN JAMES A. RAY PROFESSIONAL SURVEYOR No. 25869 LICENSED PROFESSIONAL SURVEYOR

0' 25' 50' 100' 200'
SCALE 1" = 100'

James A. Ray, PS #25869

DATE: JUNE 22, 2009

ORDERED BY:
TIRE WHOLESALERS
303 HANTHORNE STREET
CADILLAC, MI 49601

AXIN LAND SURVEYS, INC.
811 Sunnyside Drive * Cadillac, MI 49601
231-876-1190

SEC. 28 , T22N , R9W
DRAWN BY CJH | SHEET 1 OF 2
JOB NO. 090606

AXIN:PROJECTS_2009\090606_Tire_Wholesalers\090606_Tire_Wholesalers_Cert.dwg