


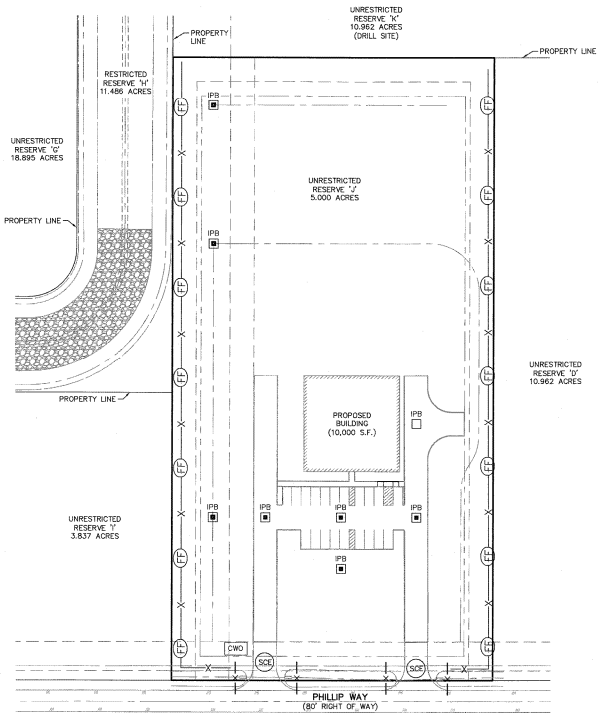


**LEGEND**

- IPB — INLET PROTECTION BARRIER
- —X— SILT FENCE (IN SWALE)
- CWO — CONCRETE WASH OUT
- SCE — STABILIZED CONSTRUCTION EXIT
- —X—FF— SILT FENCE

**BENCHMARK:**
NGS MONUMENT PID: BL2200 DESIGNATION: KEEFER
MONTGOMERY COUNTY, TEXAS USGS QUAD: SPLENDORA (1979)

DISK SET IN TOP ON CONCRETE MONUMENT. LOCATED NORTH OF ROMAN FOREST BLVD. AND EAST OF S.H. 59 ON THE PROPERTY OF SOUTHWESTERN BELL COMPANY AT 17521 RAIL ROAD AVE. FOUND 74.3 FT. OM FROM THE WEST SW CORNER OF THE SBC BLDG. AND 63.8 FT. EAST OF THE CENTERLINE OF RAILROAD AVE.

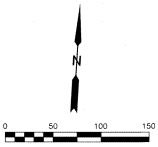NORTH: 10,670,304.29, EAST: 3,920,649.96 (NAD 83)
TEXAS STATE PLANE COORDINATE SYSTEM, TEXAS CENTRAL ZONE 4203

ELEVATION: 113.1 FEET (NAVD 1988)

**NOTES**

**REVISIONS**

| NUMBER | DESCRIPTION | DATE | INITIALS |
|---|---|---|---|
| | | | |

STATE OF TEXAS
BRENT BERTHER
108433
LICENSED
PROFESSIONAL ENGINEER
8-5-16


JACOSTANZA & ASSOCIATES ENGINEERING, INC.
T.B.P.E. FIRM REGISTRATION No. F-652
4301 CENTER ST. DEER PARK, TX 77536 281-930-9339


SITE DEVELOPMENT PLANS FOR ELECTRICAL CONTROLS OF HOUSTON, INC.
21061 GENE CAMPBELL ROAD
NEW CANEY, TX

STORMWATER POLLUTION PREVENTION PLAN

| | |
|---|---|
| JAC JOB No.: | E021-1627 |
| DRAWN BY: | JVH |
| DRAWING SCALE: | 1" = 50' |
| SHEET NO. | 8 OF 11 |

SITE DEVELOPMENT PLANS FOR ELECTRICAL CONTROLS OF HOUSTON 21061 GENE CAMPBELL BLVD. NEW CANEY, TX (E021-1627)

P:\Active\E021\1627\Design Phase\CAD_Sheet_Files\SWPPP.dwg - 7/29/2016 1:23:43 PM - Jose Sanchez