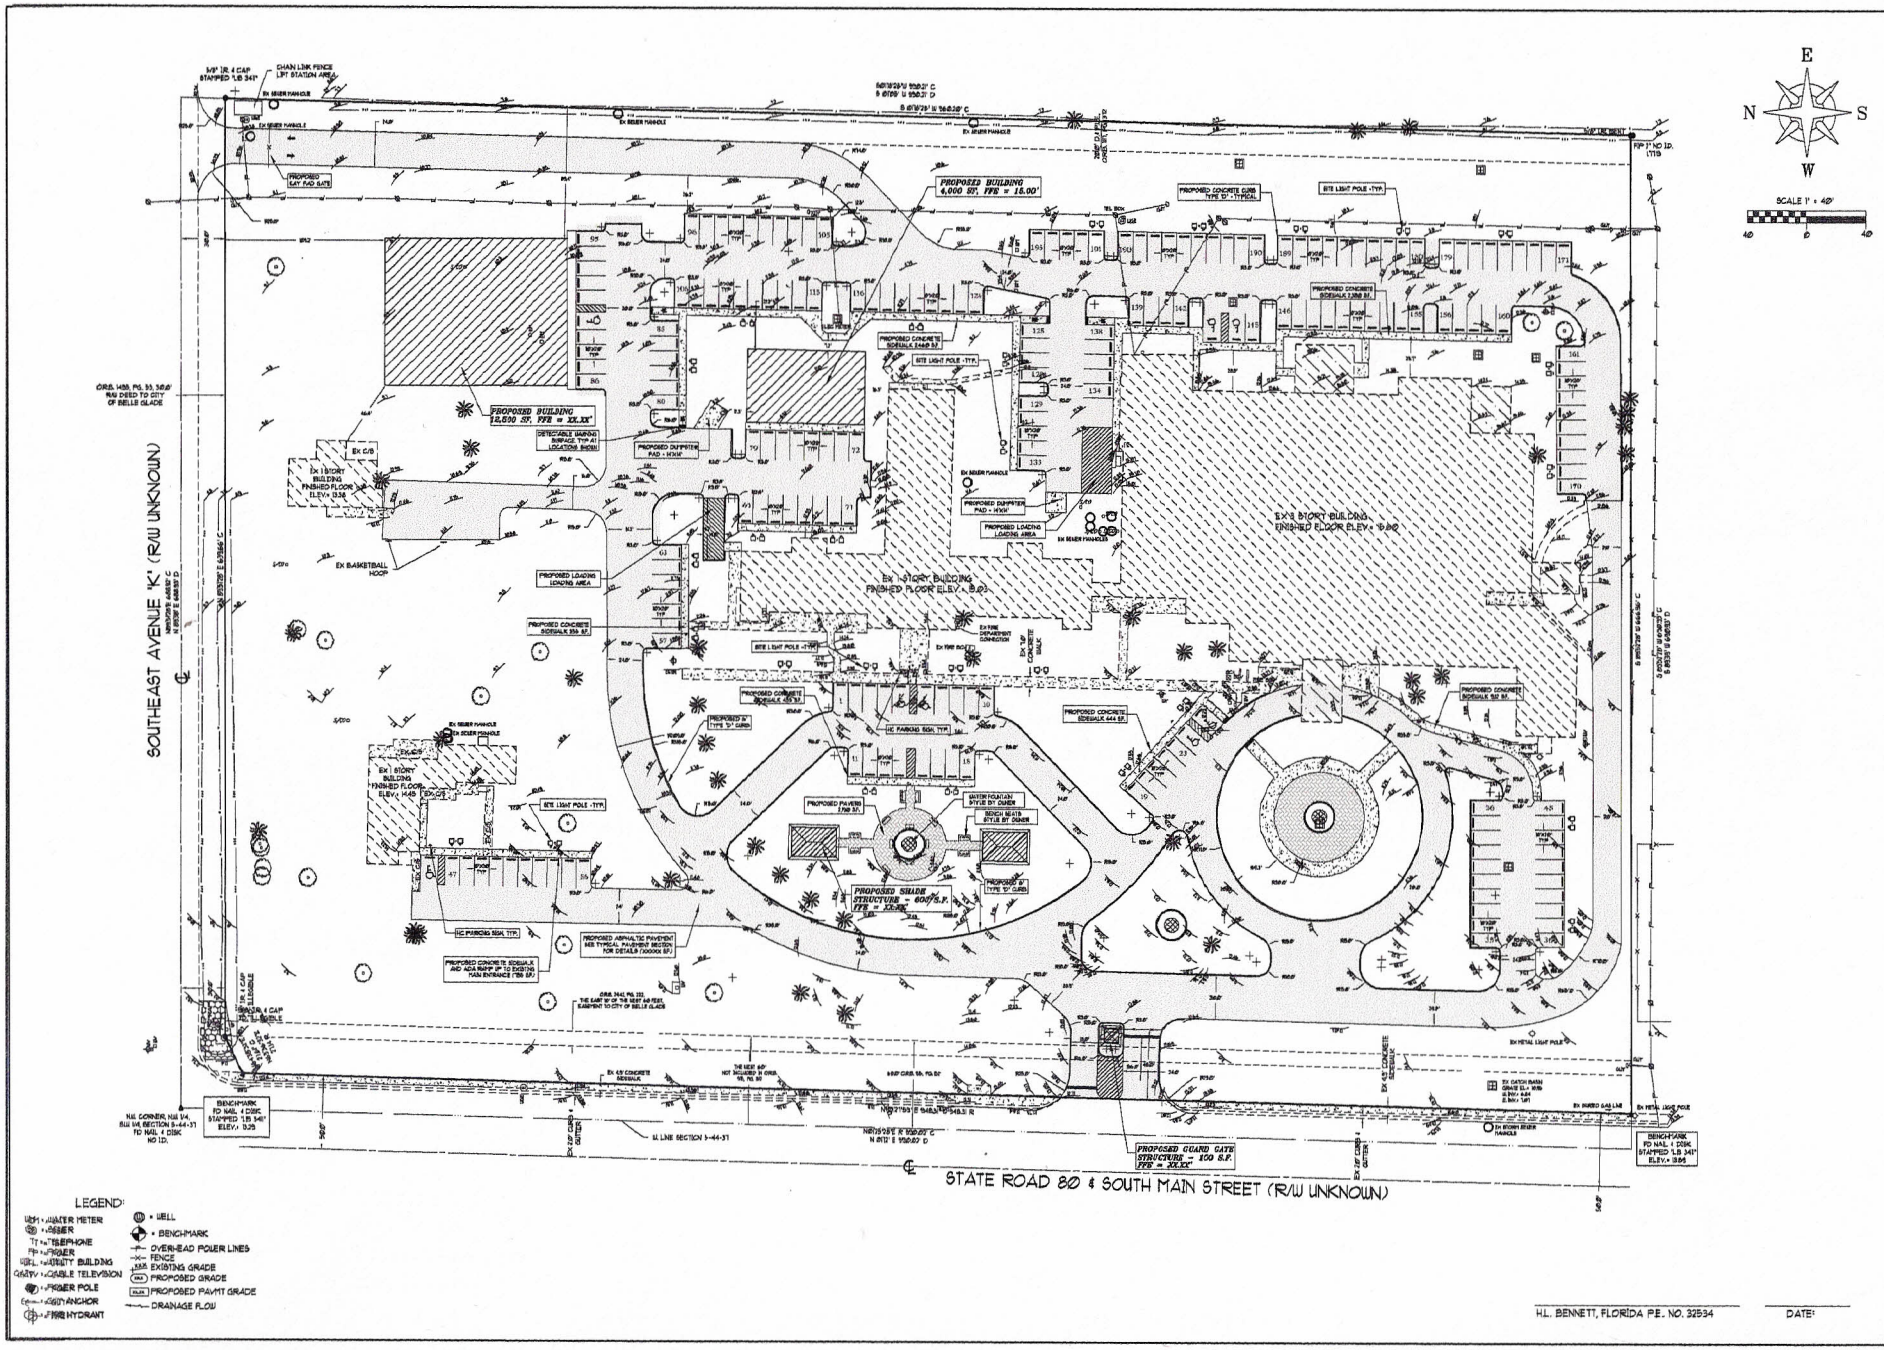
SOUTHEAST AVENUE 'K' (R/W UNKNOWN)
STATE ROAD 80 & SOUTH MAIN STREET (R/W UNKNOWN)
PROPOSED BUILDING 4,000 SF, FFE = 16.00'
PROPOSED BUILDING 12,500 SF, FFE = XX.XX'
EX 1 STORY BUILDING FINISHED FLOOR ELEV.= 13.36
EX 1 STORY BUILDING FINISHED FLOOR ELEV.= 14.45
EX 1 STORY BUILDING FINISHED FLOOR ELEV.= 8.92
EX 3 STORY BUILDING FINISHED FLOOR ELEV.= 9.82
PROPOSED SHADE STRUCTURE = 6047 S.F. FFE = XX.XX'
PROPOSED GUARD GATE STRUCTURE = 150 S.F. FFE = XX.XX'
PROPOSED CONCRETE SIDEWALK AND ADA RAMP UP TO EXISTING MAIN ENTRANCE (786 SF)
PROPOSED ASPHALTIC PAVEMENT SEE TYPICAL PAVEMENT SECTION FOR DETAILS (70000 SF)
PROPOSED DUMPSTER PAD - HWW
PROPOSED LOADING LOADING AREA
EX BASKETBALL HOOP
DETECTABLE WARNING SURFACE, TYP AT LOCATIONS SHOWN
PROPOSED CONCRETE SIDEWALK 1,288 SF
PROPOSED CONCRETE SIDEWALK 444 SF
PROPOSED CONCRETE SIDEWALK 920 SF
PROPOSED CONCRETE SIDEWALK 556 SF
PROPOSED CONCRETE SIDEWALK 485 SF
PROPOSED CONCRETE SIDEWALK 2,440 SF
PROPOSED CONCRETE CURB TYPE 'D' - TYPICAL
SITE LIGHT POLE - TYP.
HC PARKING SIGN, TYP.
PROPOSED PAVERS 1,760 SF.
PROPOSED 6" TYPE 'D' CURB
EX FIRE DEPARTMENT CONNECTION
EX FIRE BOOTH
EX 24" CONCRETE SWALE
EX 4.5' CONCRETE SIDEWALK
EX CATCH BASIN GRATE ELEV. 9.06
EX METAL LIGHT POLE
EX WOOD UTILITY POLE
EX GUY WIRE
EX RISER MANHOLE
EX GAS LINE
EX 24" CURB & GUTTER
EX 30" CURB & GUTTER
EX CHAIN LINK FENCE
EX 6' WOOD FENCE
EX 4' CONCRETE SIDEWALK
PROPOSED SAT PAD GATE
ORB. 1488, PG. 33, 36.0' R/W DEED TO CITY OF BELLE GLADE
ORB. 3442, PG. 331 THE EAST 15' OF THE WEST 60' FEET EASEMENT TO CITY OF BELLE GLADE
THE WEST 60' NOT INCLUDED IN ORB. 98, PG. 80
BENCHMARK TD NAIL & DISC STAMPED 'LB 341' ELEV.= 9.25
BENCHMARK TD NAIL & DISC STAMPED 'LB 341' ELEV.= 13.86
NAIL CORNER, NW 1/4, SW 1/4, SECTION 5-44-37 TD NAIL & DISC NO I.D.
5/8" I.R. & CAP STAMPED 'LB 341'
CHAIN LINK FENCE LIFT STATION AREA
PIPE 1" NO I.D. 1.11'S
N.L. LINE SECTION 5-44-37
N89°29'58"E 1550.21' C
N 89°29' E 1550.21' D
S 89°29'58" W 1550.21' C
S 89°29' W 1550.21' D
N89°29'58"E 1550.20' C
N 89°29' E 1550.20' D
N89°29'58"