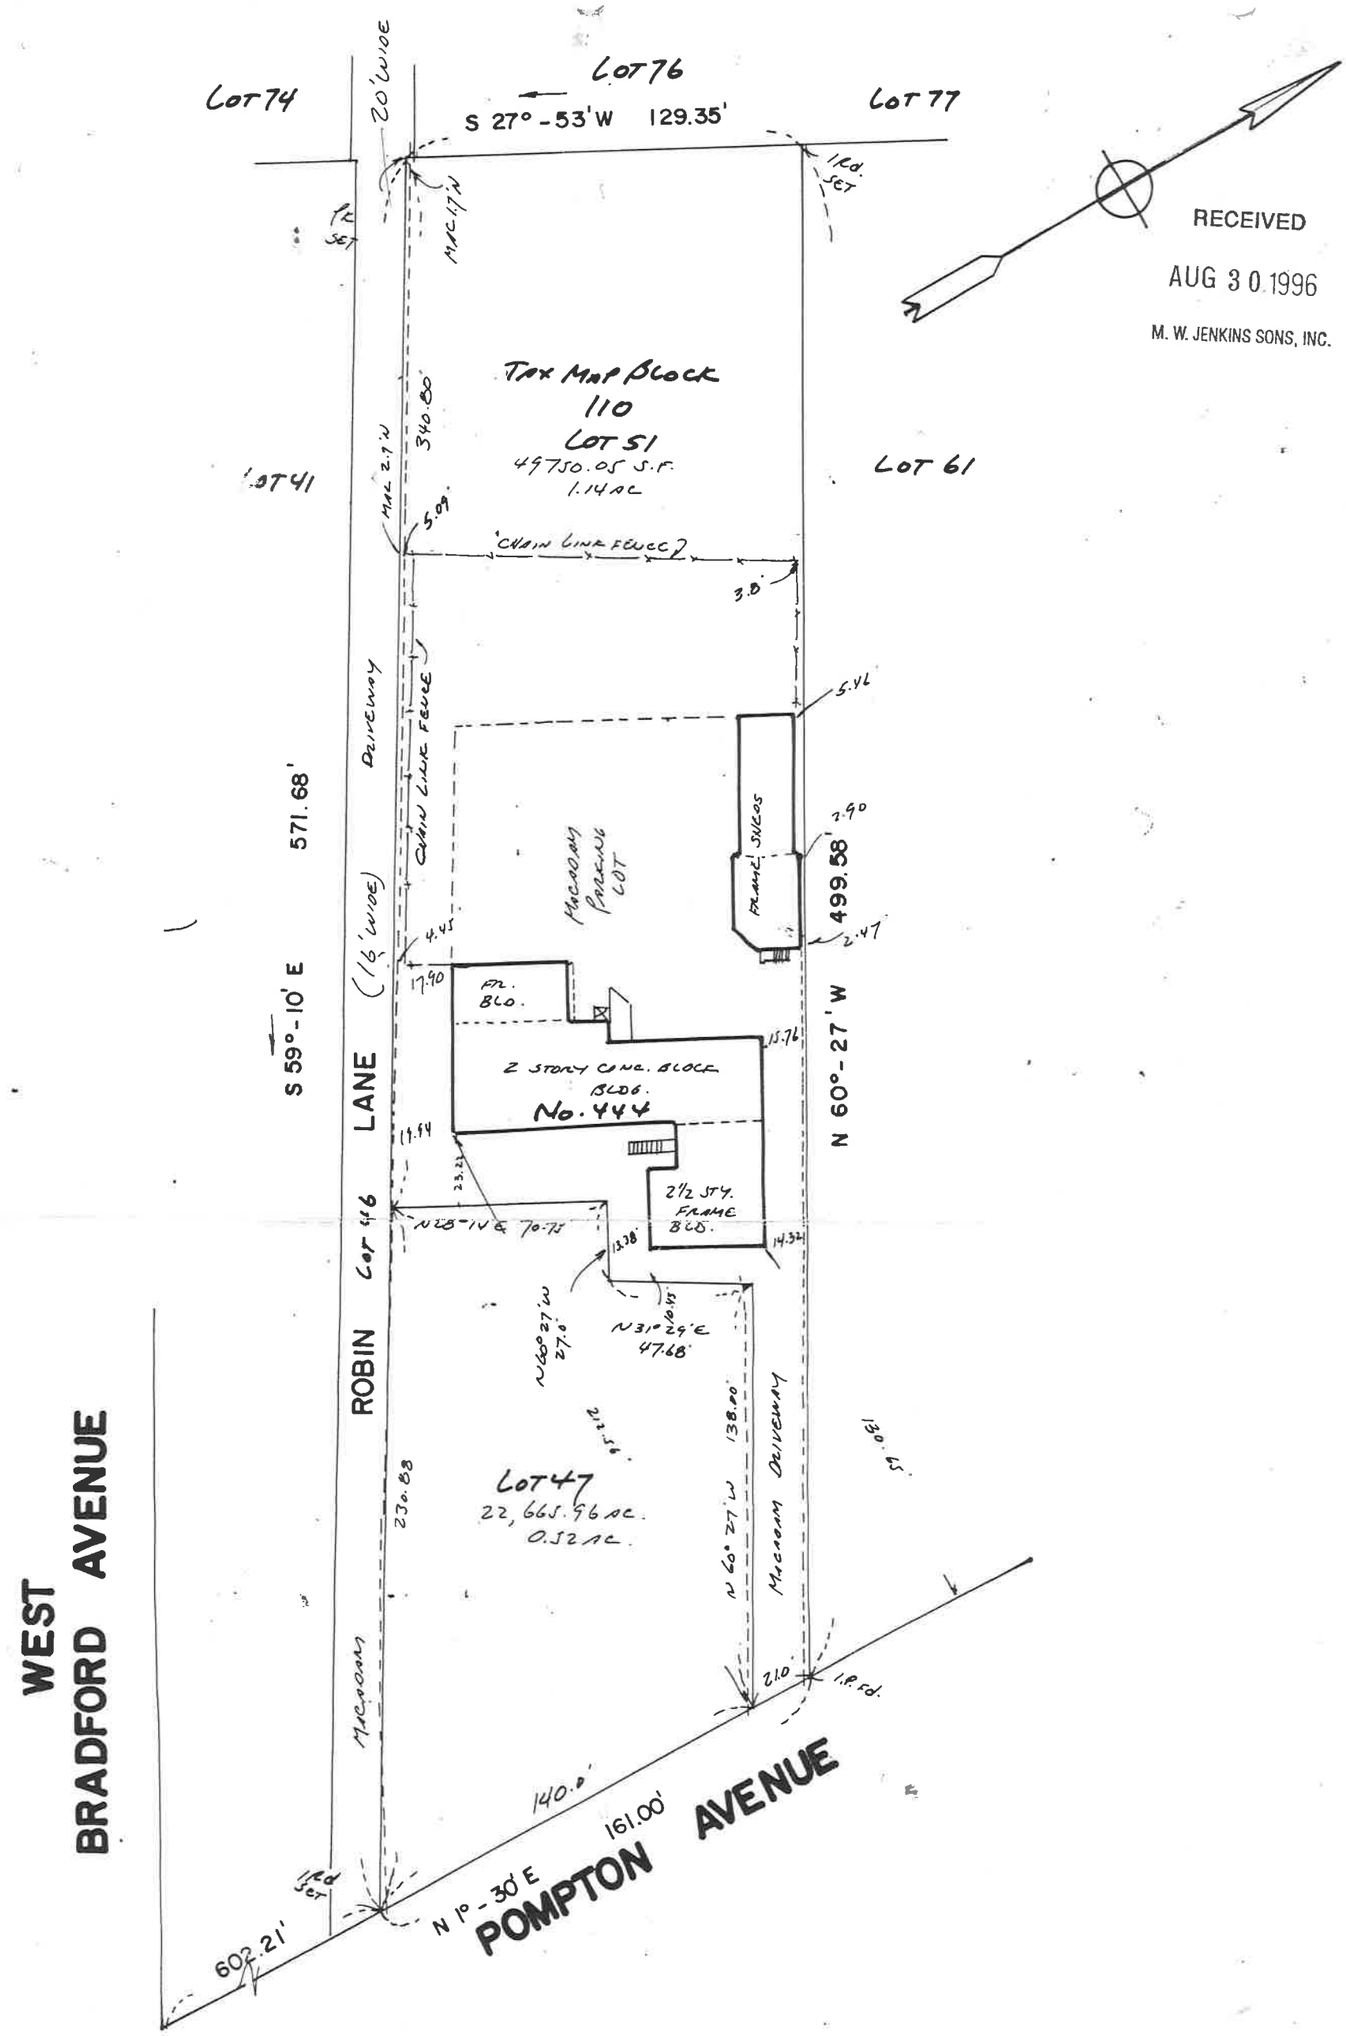

RECEIVED
AUG 30 1996
M. W. JENKINS SONS, INC.

CERTIFIED TO

CERTIFIED TO:

MWJ Corporation;
Eric Eucker;
Craig Sigler;
Prestige Title Agency, Inc.;
James J. McDonald, Esq.

MAP OF PROPERTY SITUATED IN THE
TOWNSHIP OF CEDAR GROVE
ESSEX COUNTY, N.J.

JOB No 96-87
REV DATE
DATE JULY 6, 1996
SCALE 1" = 50'

JMH ASSOCIATES
403-0830
FAX 403-0803
P.O. BOX 30
CALDWELL, N.J. 07006

JAMES M. HELB, PE, LS, PP
PROFESSIONAL ENGINEER & LAND SURVEYOR
PROFESSIONAL PLANNER
NJ LICENSE No 24272
NJ LICENSE No 3832

DATE 7-6-96

TITLE No