BOUNDARY SURVEY

№ 6400 (old) NORTH POINT ROAD

15th Elec. Dist. BALTIMORE Co. MD

Lots 14, 15 & 16 BRIGHT LIGHT SHORES

PLAT BOOK W.P.C. № 8 PAGE 21

SCALE: 1"=50' APRIL 8, 2019

REF: S.M. № 8464 folio 277

DAVID RANSONE - LAND SURVEYOR
204 RIDGE AVENUE
BALTIMORE, MD 21230
410-207-8358

STATE OF MARYLAND
DAVID EDWARD RANSONE
№ 10929
PROFESSIONAL LAND SURVEYOR

L.C. Renews 6-14-20

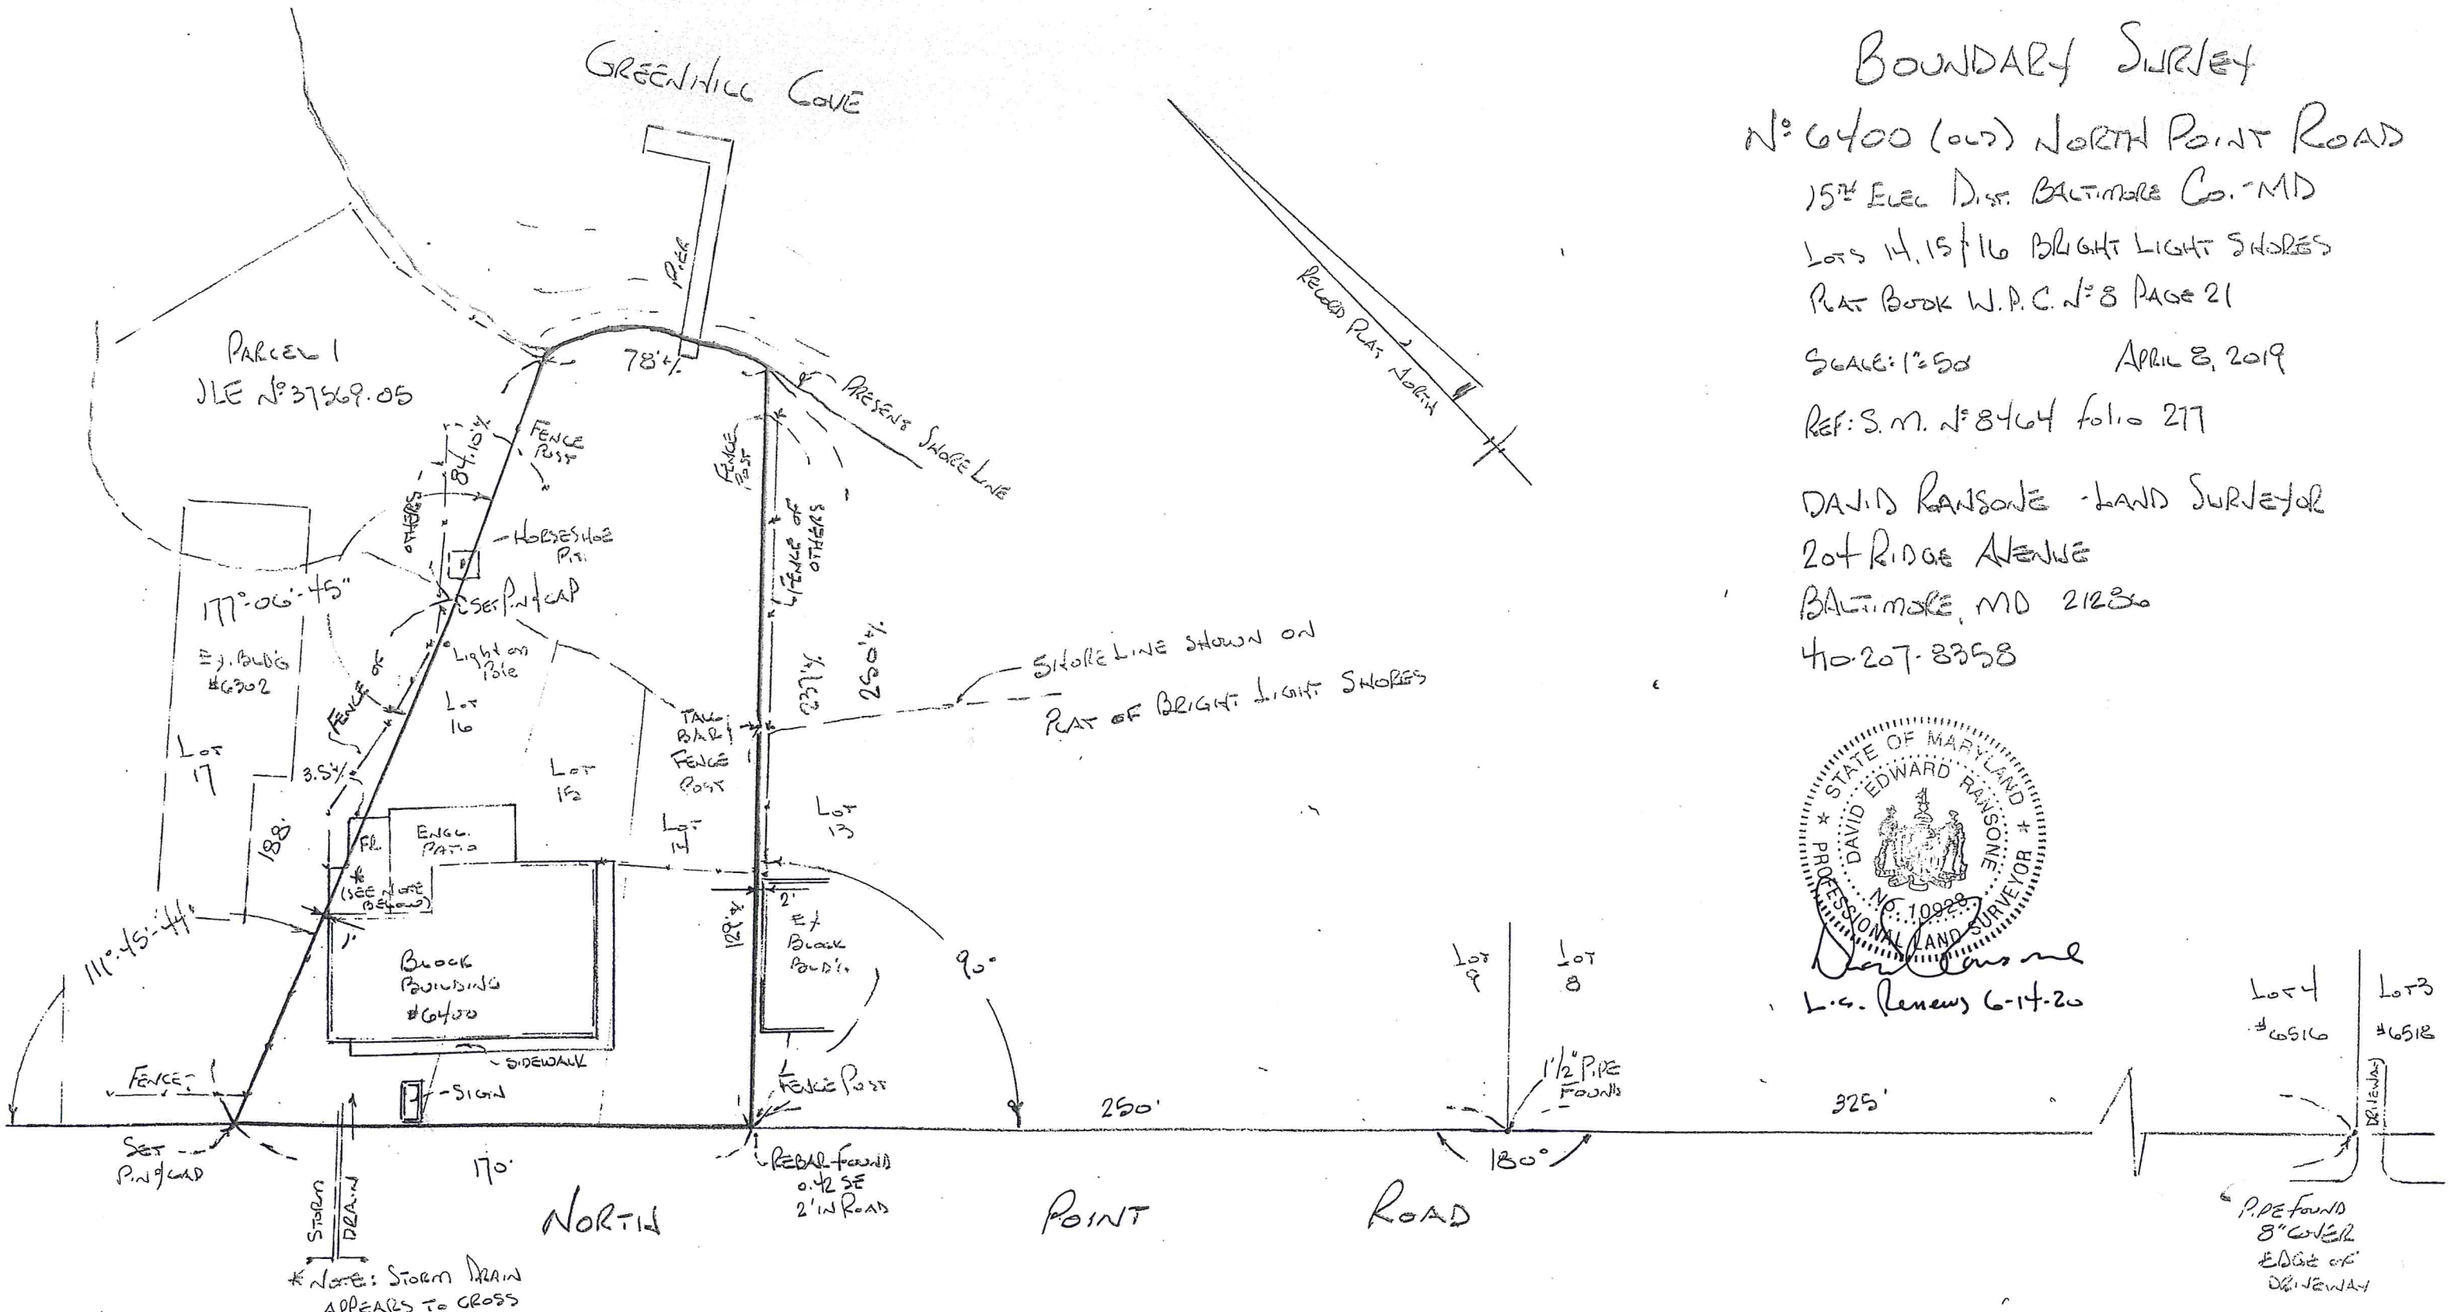

* NOTE: STORM DRAIN APPEARS TO CROSS INTO & THROUGH LOT 16

* NOTE: FRAMED STRUCTURES AT NORTH REAR CORNER OF BUILDING FOR EQUIPMENT STORAGE & COLD BOX ENCROACH LOT LINE.

NOTE: SURVEY PERFORMED WITHOUT BENEFIT OF TITLE REPORT.