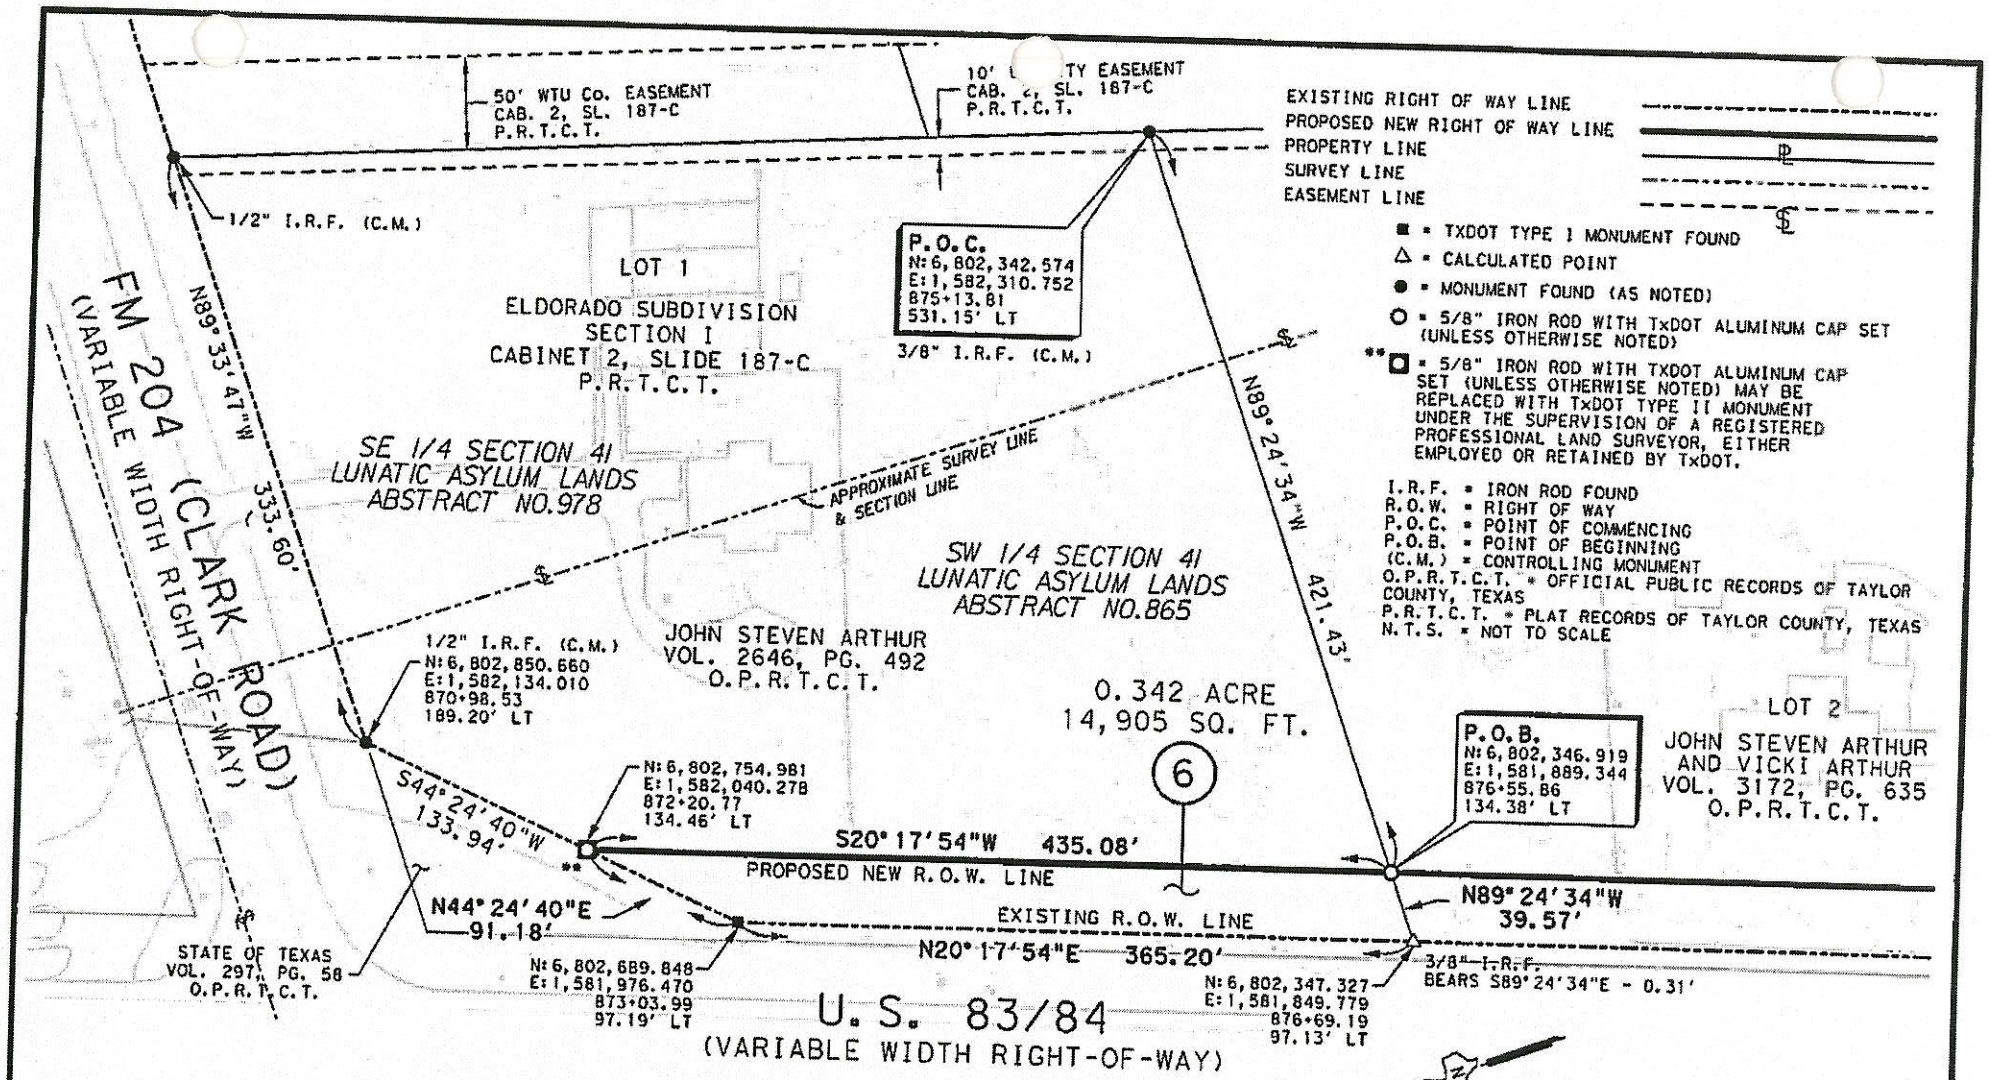

EXHIBIT "A" - PAGE 3 OF 3

A PLAT OF SURVEY OF
PARCEL 6
FOR U.S. HIGHWAY 83/84
A 14,905 SQ.FT. (0.342 ACRE)
TRACT OF LAND
IN THE SOUTHWEST 1/4
OF SECTION 41,
LUNATIC ASYLYM LANDS
ABSTRACT NO. 865
TAYLOR COUNTY, TEXAS

CSJ NO. 0034-01-132

SCALE: 1"=100'

50 0 25 50 100

SCALE IN FEET

NOTES:

1. ALL BEARINGS AND COORDINATES ARE BASED ON THE TEXAS STATE PLANE COORDINATE SYSTEM, NORTH CENTRAL ZONE 4202, NAD 83 (2011), EPOCH 2010.00. ALL DISTANCES AND COORDINATES SHOWN ARE SURFACE VALUES AND MAY BE CONVERTED TO GRID BY DIVIDING BY A COMBINED SCALE FACTOR OF 1.00012.

2. TOPOGRAPHIC INFORMATION SHOWN HEREON IS FROM A DIGITAL PHOTOGRAMMETRY FILE SUPPLIED BY TxDOT AND WILL NOT REFLECT CHANGES MADE SINCE IT WAS FLOWN.

3. THIS PARCEL PLAT IS ACCOMPANIED BY A SEPARATE PROPERTY DESCRIPTION OF EVEN DATE.

STATE OF TEXAS
REGISTERED
CHAD A. GULICK
6021
PROFESSIONAL
LAND SURVEYOR

Chad A. Gulick 8-8-17

CHAD A. GULICK, RPLS NO. 6021 DATE
COBB, FENDLEY & ASSOCIATES, INC.
TBPLS FIRM REGISTRATION NO. 10046702