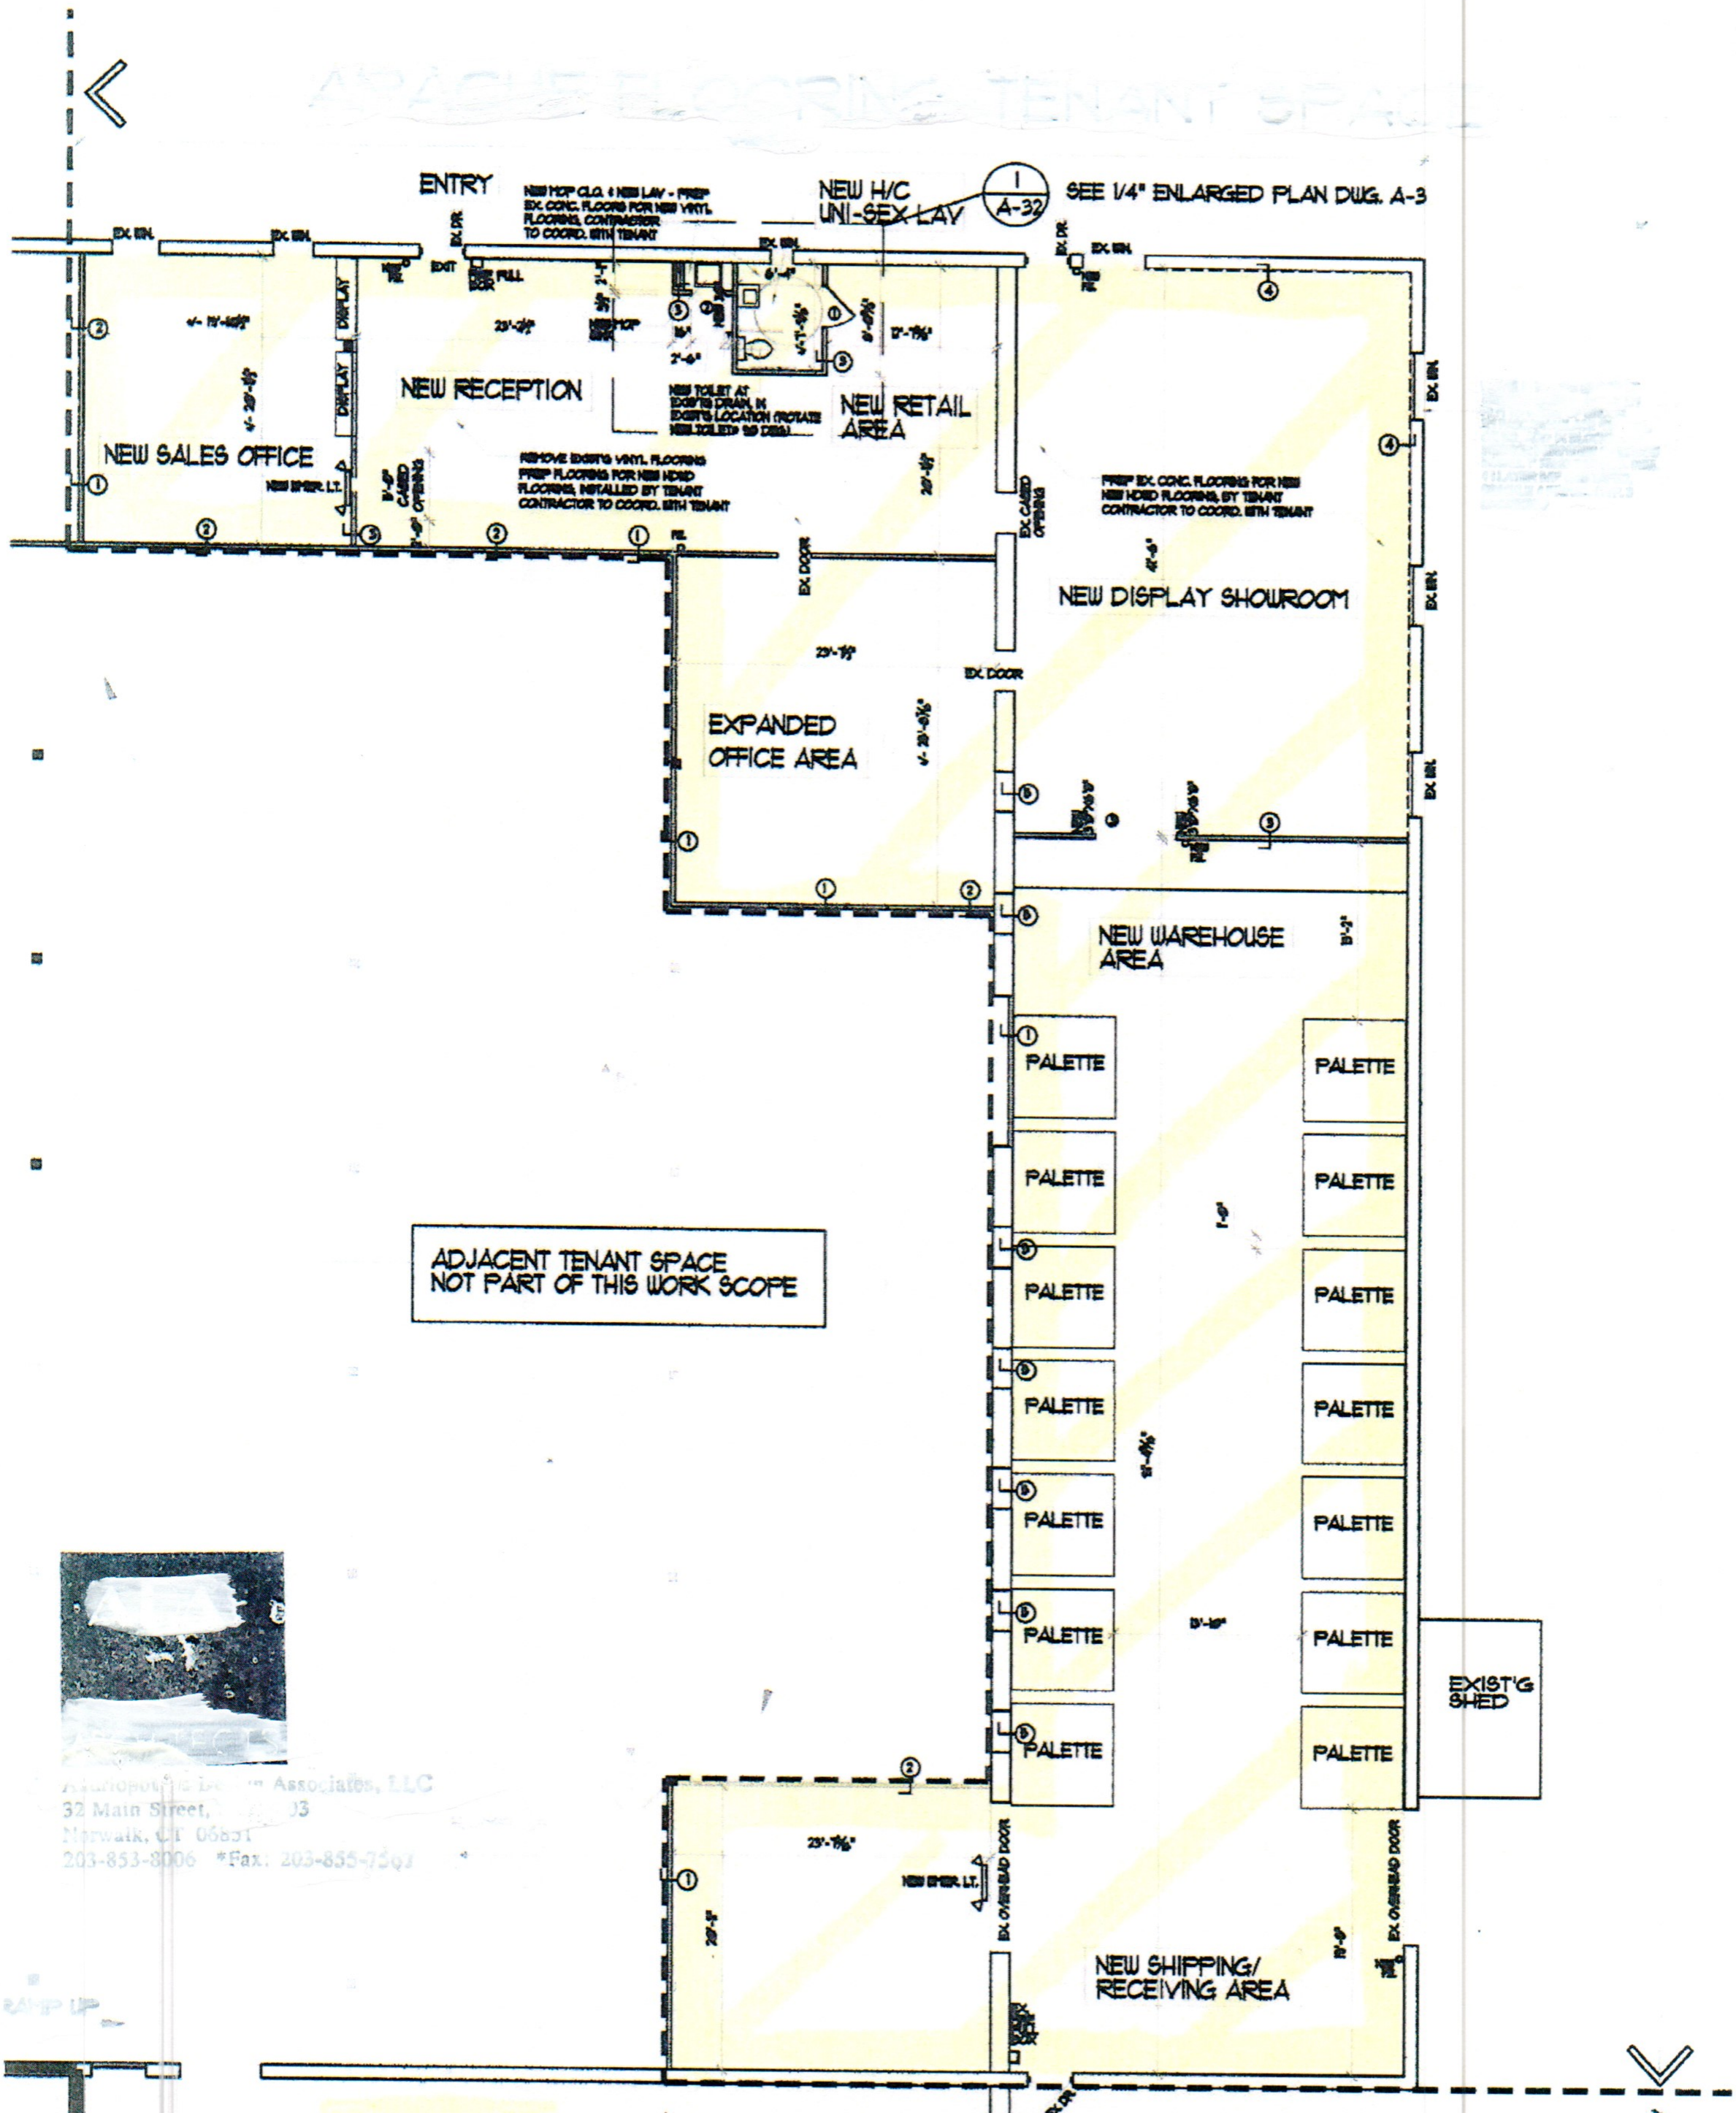

= +/- 5,162 SF (FROM INSIDE FACE OF WALLS.)

PROPOSED FLOOR PLAN

N.T.S.

GENERAL NOTE:

1. FLOORING BY OWNER AS NOTED ON PLAN. TO BE ADA COMPLIANT.

8/11/14