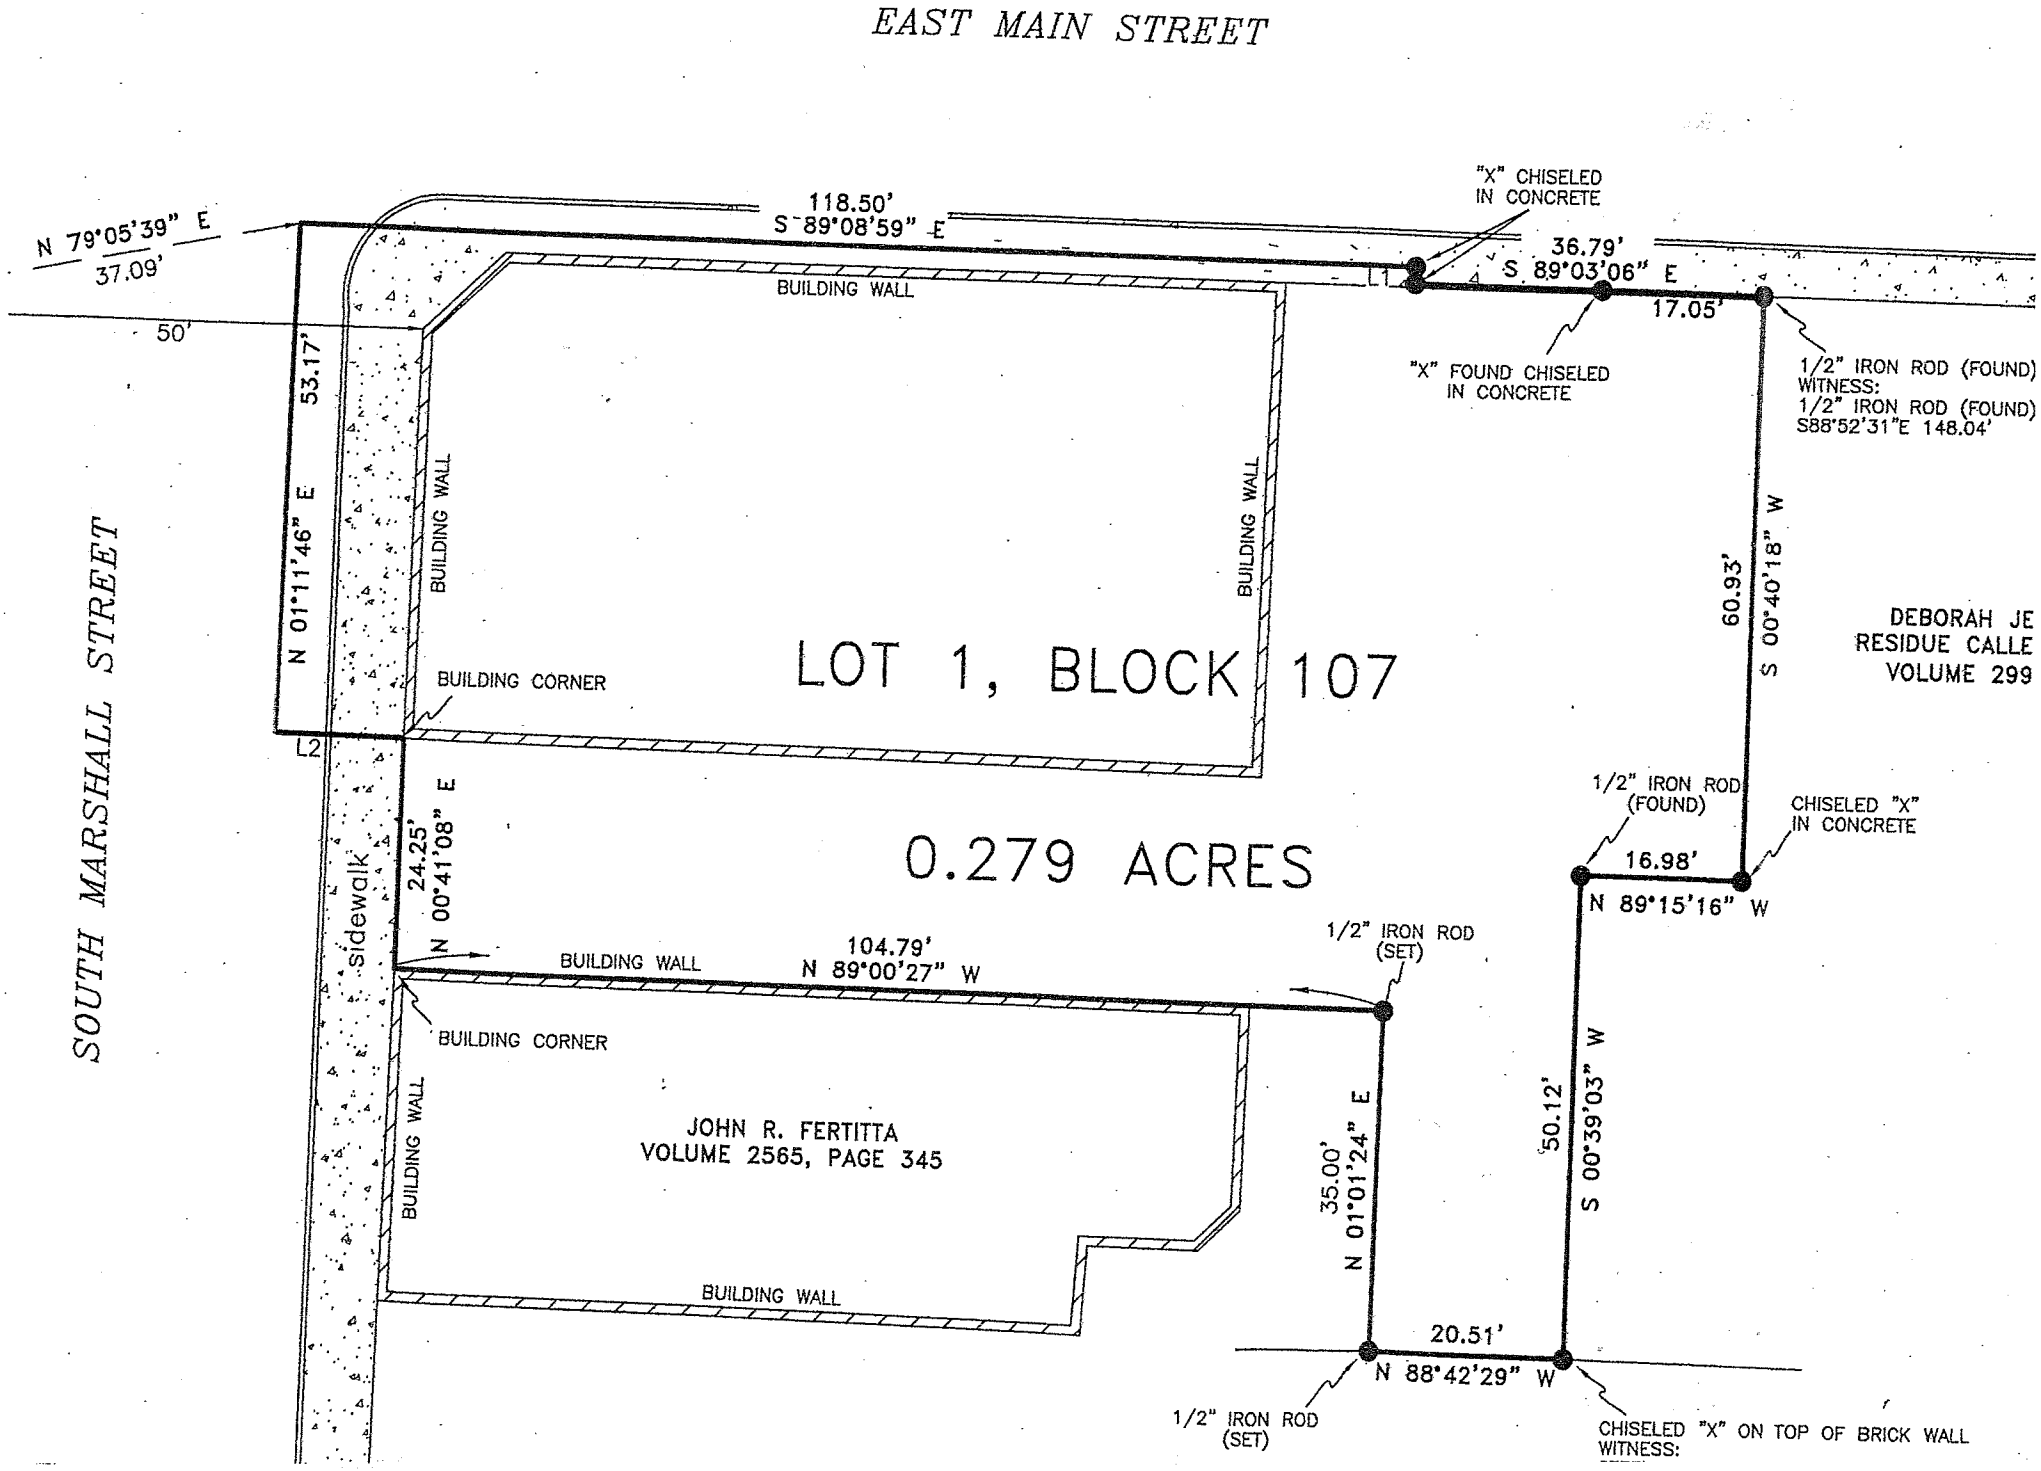
EAST MAIN STREET
SOUTH MARSHALL STREET
N 79°05'39" E
37.09'
50'
118.50'
S 89°08'59" E
"X" CHISELED IN CONCRETE
36.79'
S 89°03'06" E
17.05'
L1
"X" FOUND CHISELED IN CONCRETE
1/2" IRON ROD (FOUND)
WITNESS:
1/2" IRON ROD (FOUND)
S88°52'31"E 148.04'
BUILDING WALL
BUILDING WALL
BUILDING WALL
BUILDING WALL
53.17'
N 01°11'46" E
BUILDING CORNER
LOT 1, BLOCK 107
60.93'
S 00°40'18" W
DEBORAH JE
RESIDUE CALLE
VOLUME 299
L2
24.25'
N 00°41'08" E
0.279 ACRES
1/2" IRON ROD (FOUND)
CHISELED "X" IN CONCRETE
16.98'
N 89°15'16" W
Sidewalk
BUILDING WALL
104.79'
N 89°00'27" W
1/2" IRON ROD (SET)
BUILDING CORNER
JOHN R. FERTITTA
VOLUME 2565, PAGE 345
BUILDING WALL
35.00'
N 01°01'24" E
50.12'
S 00°39'03" W
BUILDING WALL
20.51'
N 88°42'29" W
1/2" IRON ROD (SET)
CHISELED "X" ON TOP OF BRICK WALL
WITNESS: