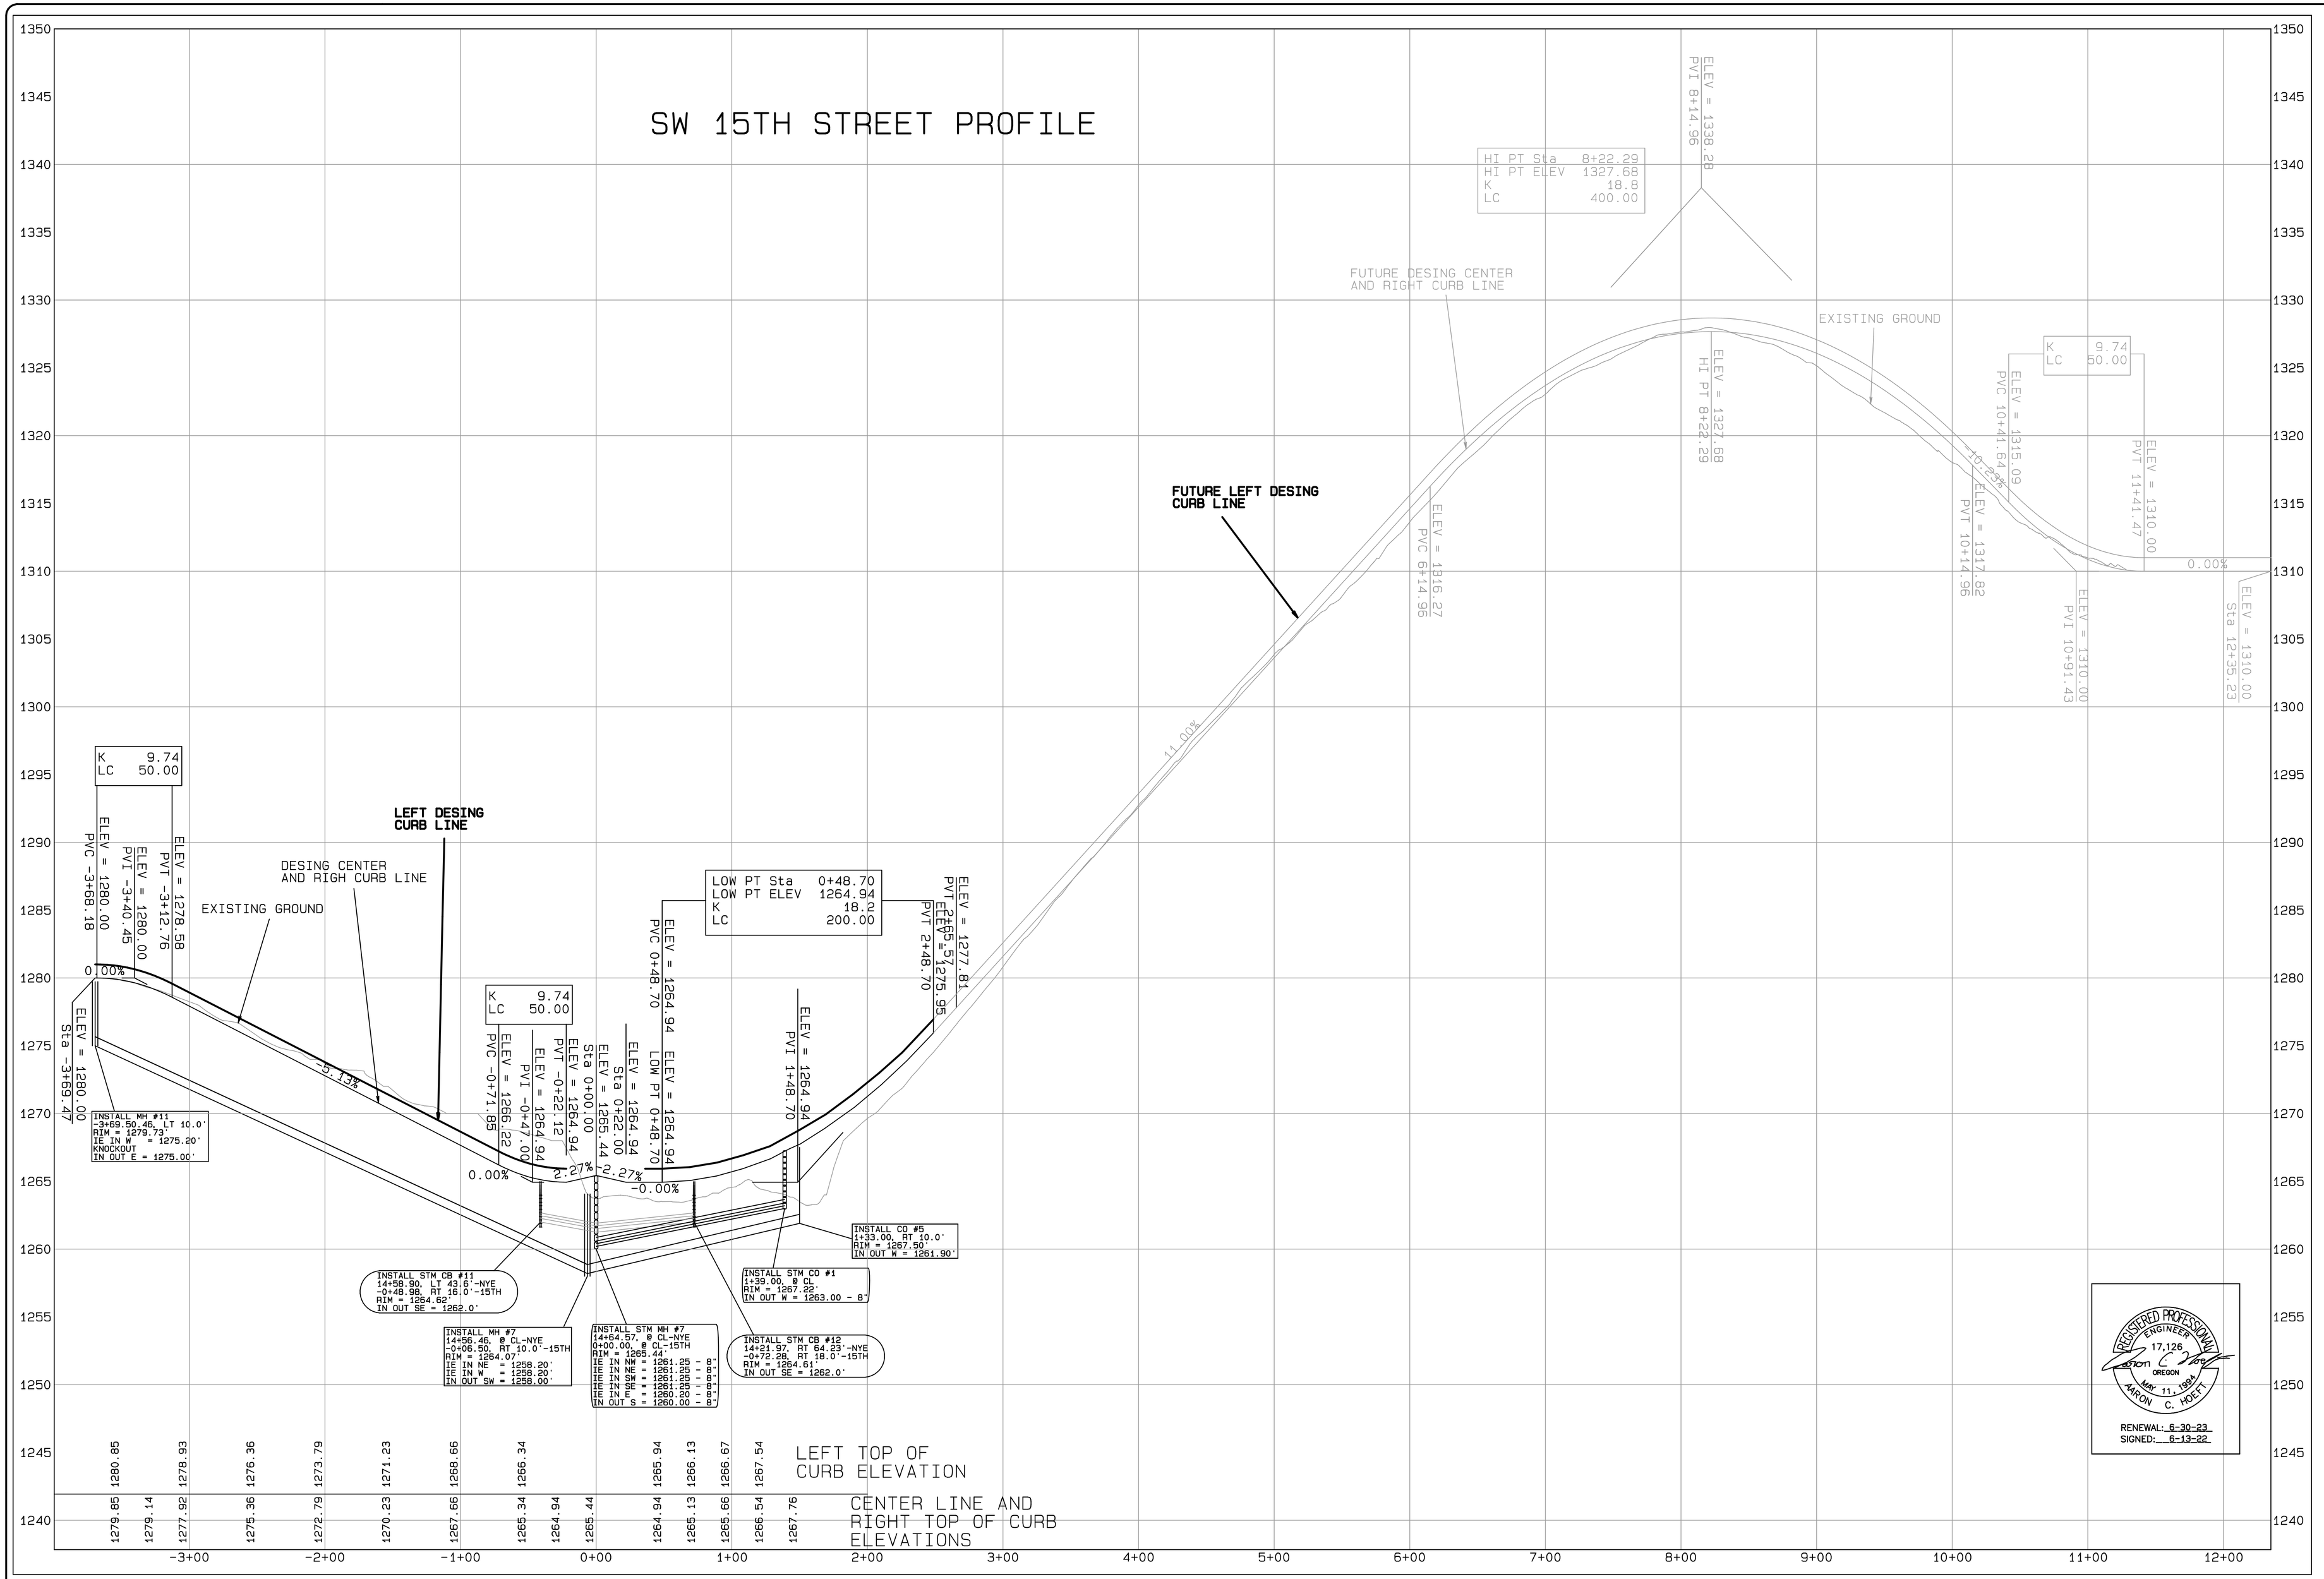

REGISTERED PROFESSIONAL ENGINEER
17,126
OREGON
MAY 11, 1994
AARON C. HOEFT

RENEWAL: 6-30-23
SIGNED: 6-13-22

REVISION	DATE
1	
2	
3	
4	
5	
6	

HORIZ. SCALE 50
VERT. SCALE 5

ACH ENGINEERING P.S.
2404 STATELINE ROAD WALLA WALLA, WASHINGTON, 99362 (509) 386-3272

DATE: 6/13/22
DESIGNED BY: ACH
DRAWN BY: ACH
CHECKED BY: ACH

JOB #21-109

PENDLETON ESTATES PHASE III
SW 15TH PROFILE

DRAWING

SHEET 6