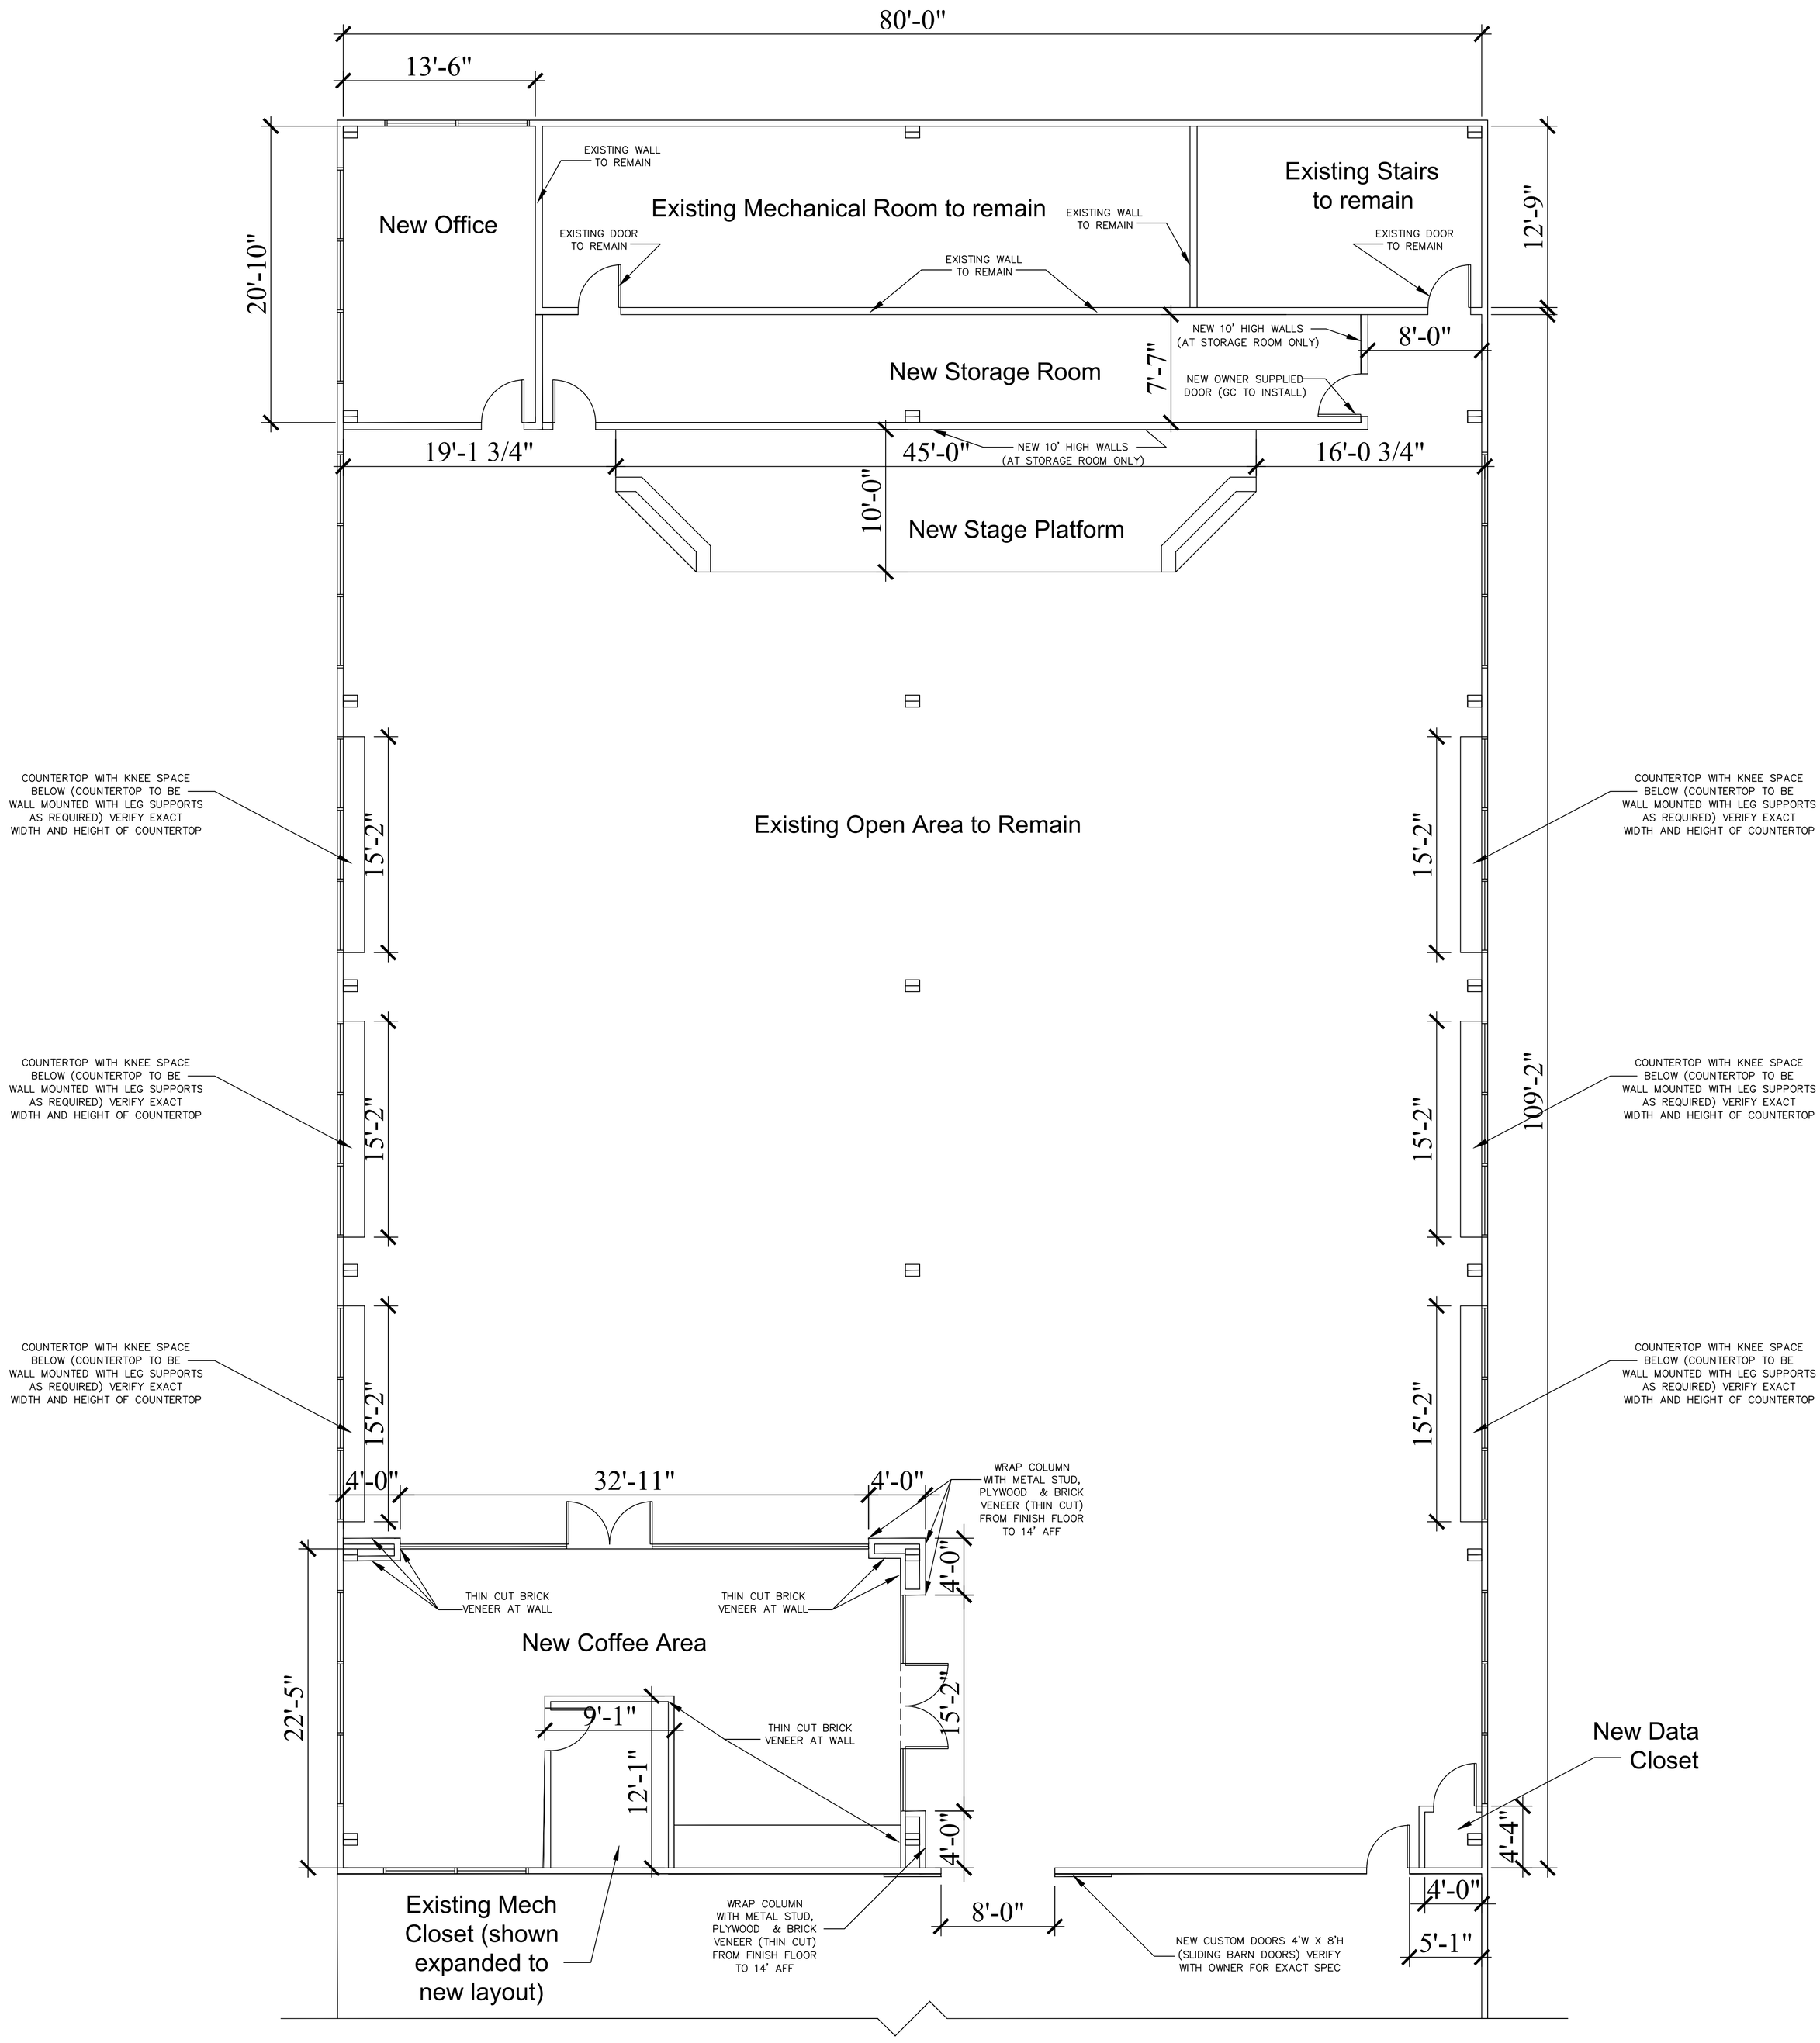

1 Second Floor Plan Concept

SCALE: 1/8" = 1'-0"