7/30/2025 4:20:43 PM
I:\2025\25-04\25-04-2002 - 1001 Geneva St., Shorewood\Engineering\Rev-05_Rem BMP\25-04-2002_SITE-1001 Geneva St_2025-07-28.dwg

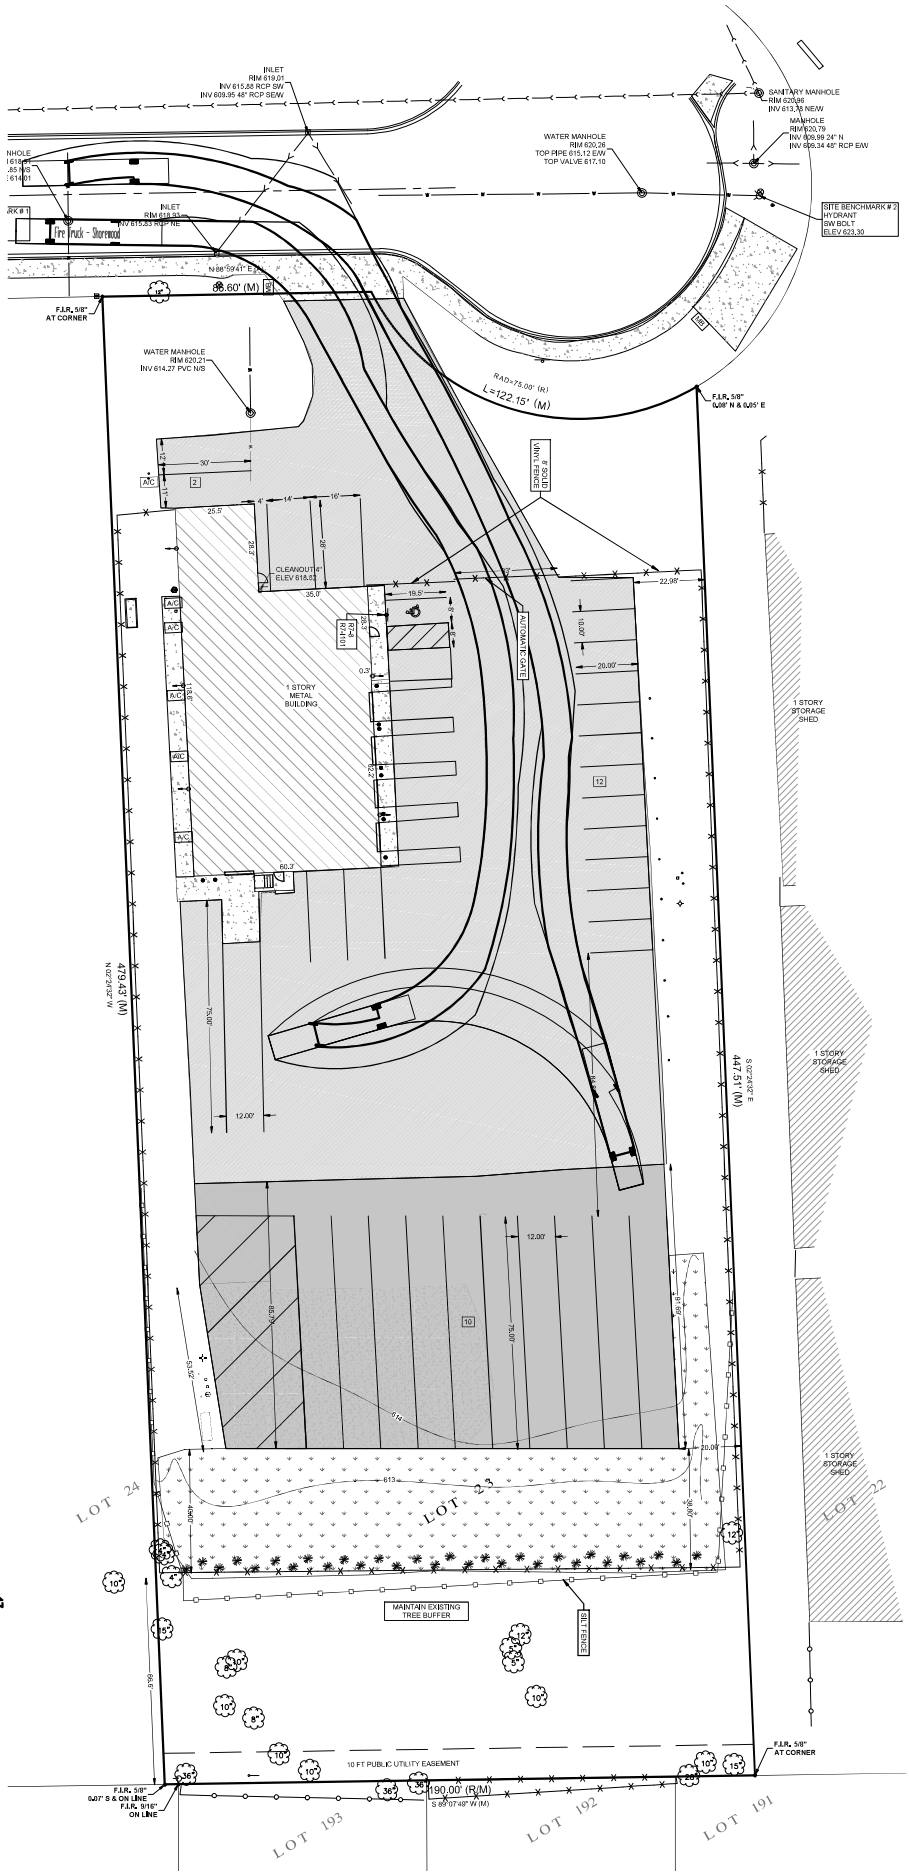

Fire Truck - Shorewood
Overall Length 47.000ft
Overall Width 8.000ft
Overall Body Height 10.432ft
Min Body Ground Clearance 0.862ft
Track Width 8.000ft
Lock-to-lock time 3.000s
Curb to Curb Turning Radius 45.500ft

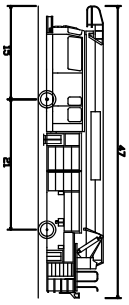

FIELD WORK	PM	
DRAWN BY	KK	
CHECKED BY	ET	
APPROVED BY	DEVELOPER	
DATE	JUNE 2025	
SCALE	1" = 20'	

SHEET 6 OF 6 SHEETS
PROJ # 25-04-2002

Morris Engineering, Inc.
Civil Engineering • Consulting
Land Surveying
515 Warrenville Road, Lisle, IL 60532
Phone: (630) 271-0770
Survey: (630) 271-0599
FAX: (630) 271-0774
Website: www.eciil.com

TRUCK TURNING EXHIBIT

1001 GENEVA STREET
SHOREWOOD, ILLINOIS, 60404

	DATE	
1	05-14-2025	REVISED PER COMMENTS RECEIVED ON 05-09-2025
2	06-13-2025	REVISED PUR COMMENTS RECEIVED ON 06-06-2025
3	07-09-2025	TRUCK TURNING EXHIBIT AND REVISED PER COMMENTS RECEIVED ON 07-02-2025
4	07-28-2025	REVISED PER COMMENT LETTER 3 RECEIVED ON 07-25-2025
5	08-25-2025	REVISED DESIGN, REMOVED BIORETENTION FACILITY
6		