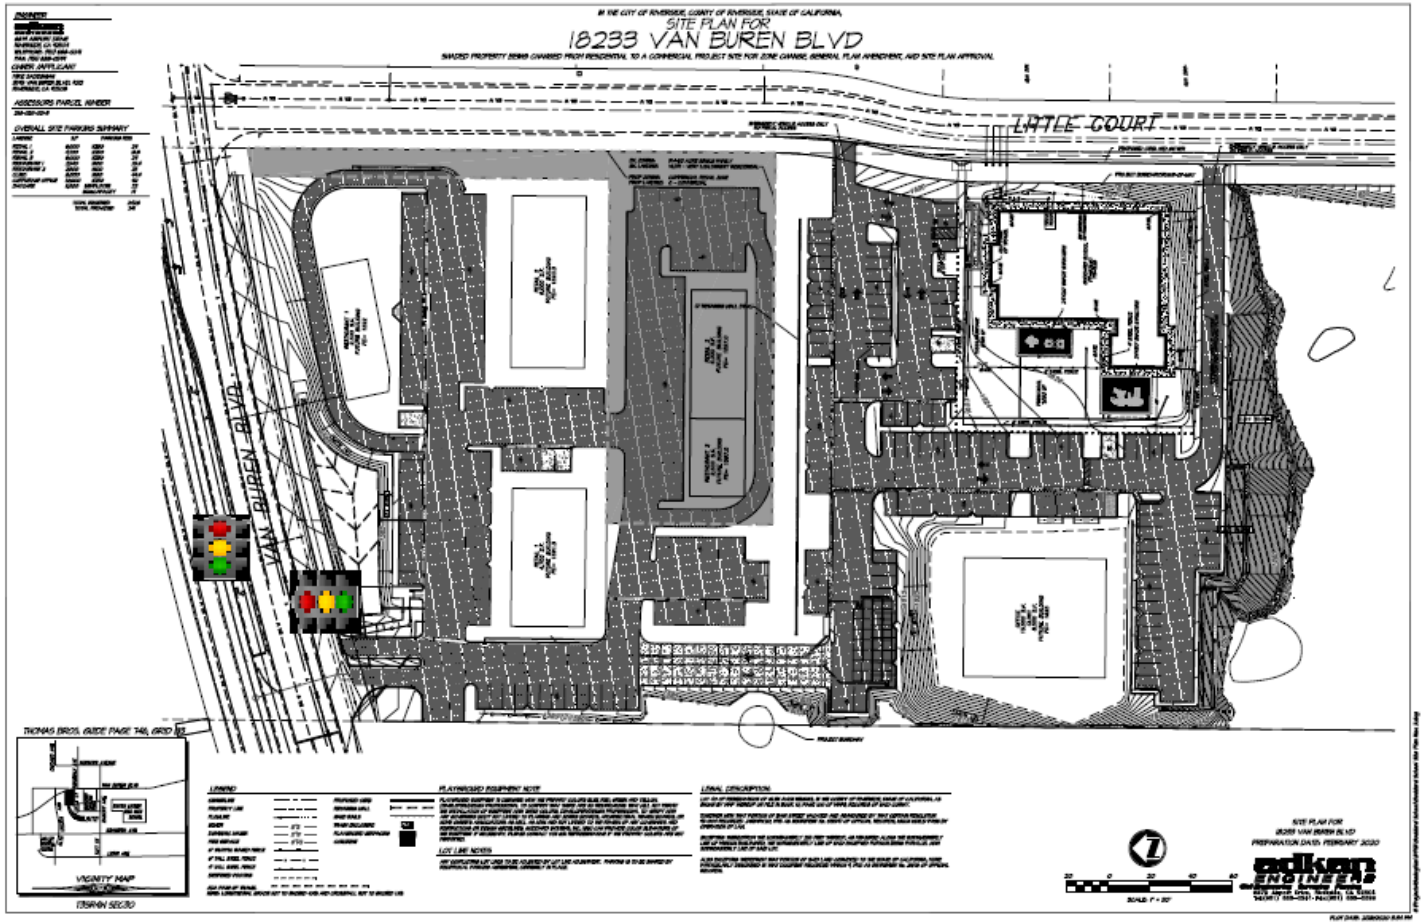
IN THE CITY OF RIVERSIDE, COUNTY OF RIVERSIDE, STATE OF CALIFORNIA,
SITE PLAN FOR
18233 VAN BUREN BLVD
SHADED PROPERTY ZONE CHANGED FROM RESIDENTIAL TO A COMMERCIAL PROJECT SITE FOR ZONE CHANGE, GENERAL PLAN AMENDMENT, AND SITE PLAN APPROVAL
OWNER
APPLICANT
ASSESSORS PARCEL NUMBER
OVERALL SITE PARKING SUMMARY
LITTLE COURT
VAN BUREN BLVD
PROJECT DRIVEWAY
THOMAS BROS. GUIDE PAGE 746, GRID
VICINITY MAP
(TBRAN SEC30)
LEGEND
PROPOSED USES
PLANNED APPROVAL LOCATION
PLAYGROUND EQUIPMENT NOTE
LOT LINE NOTES
LEGAL DESCRIPTION
SITE PLAN FOR
18233 VAN BUREN BLVD
PREPARATION DATE: FEBRUARY 2020
SCALE: 1" = 20'
adkan ENGINEERS