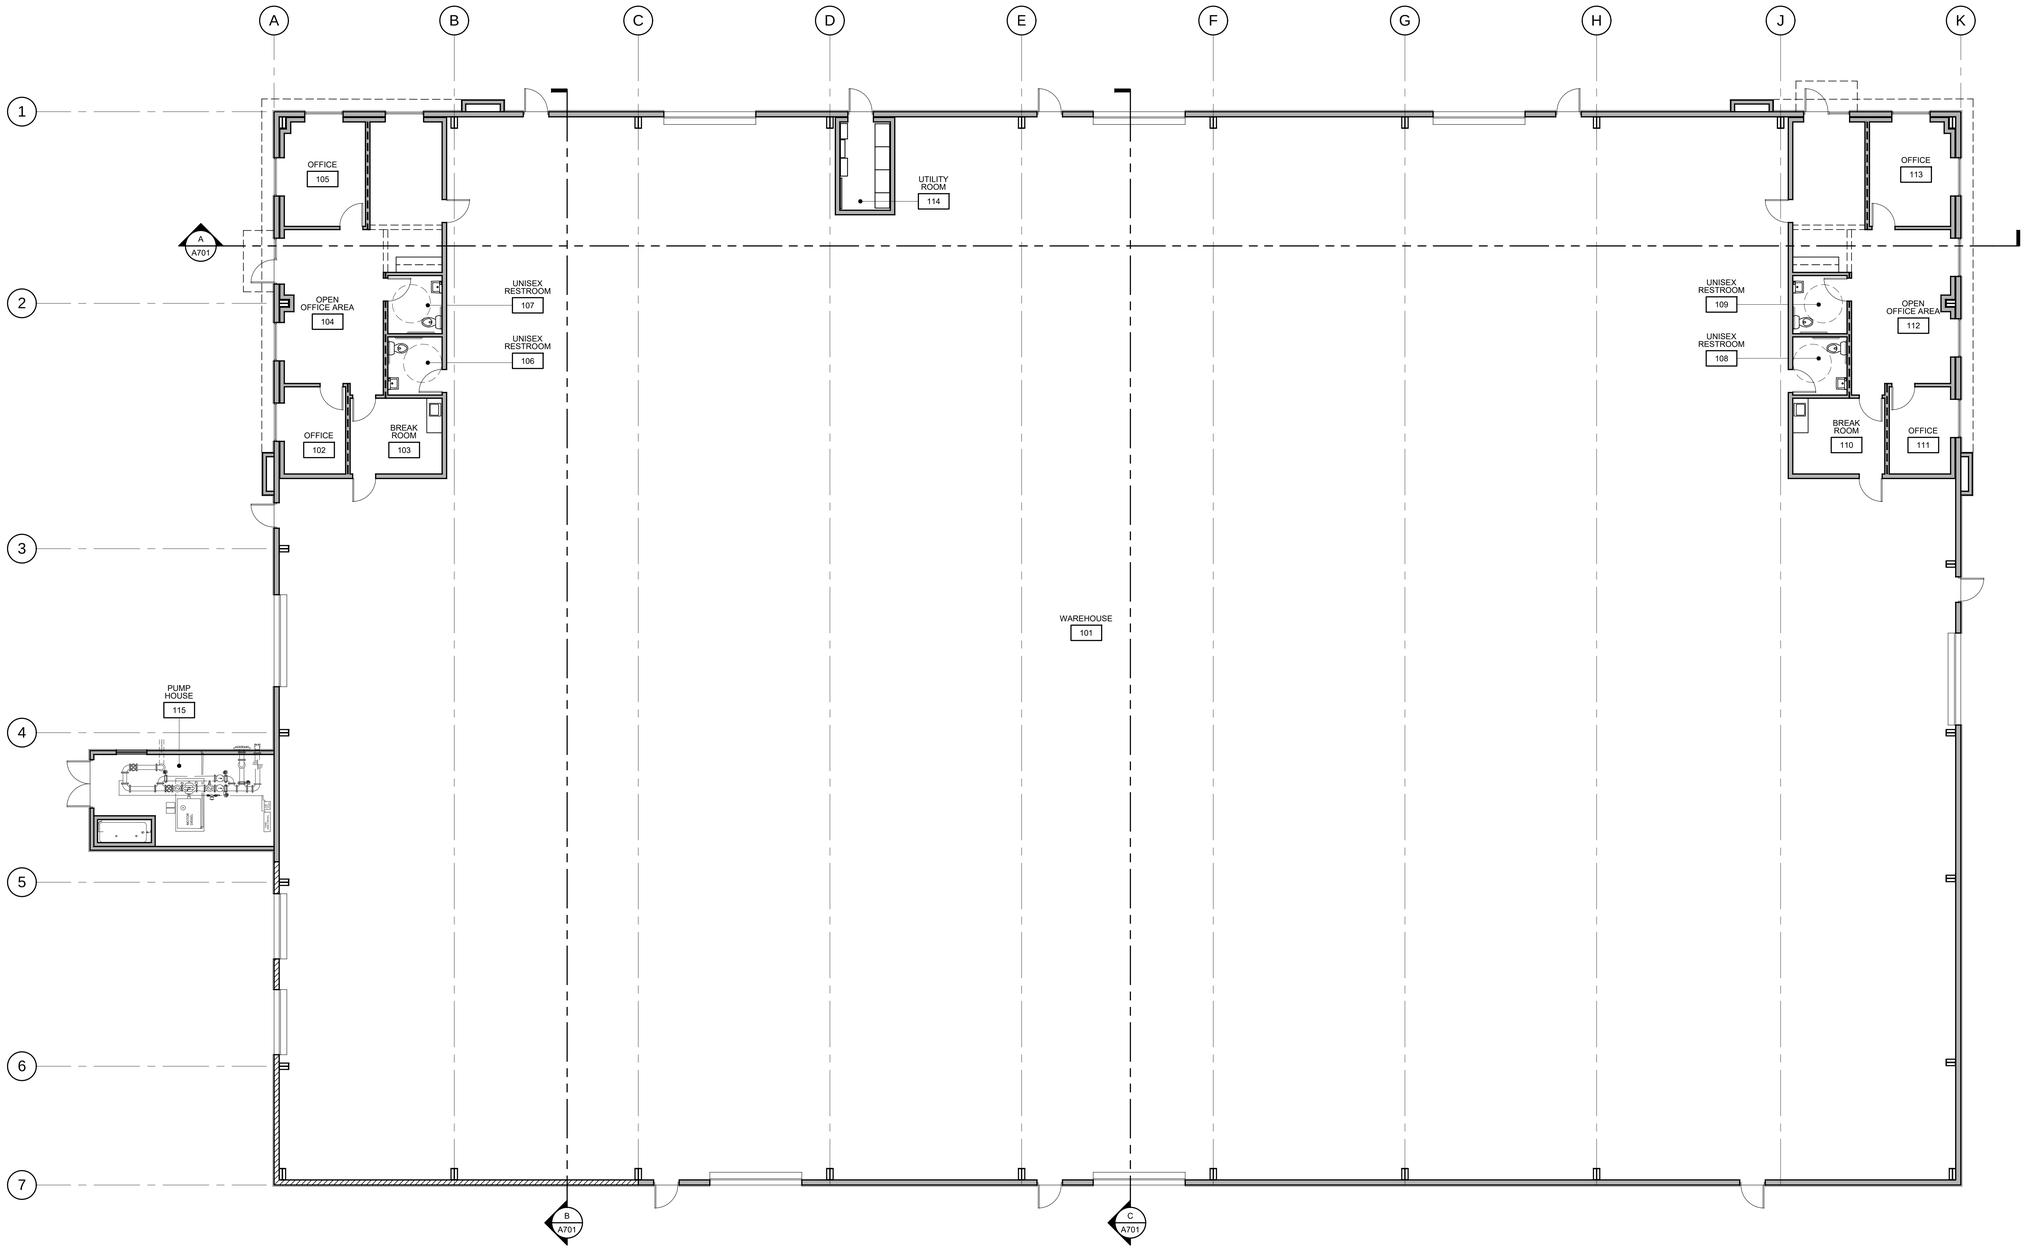

PLAN NORTH

FLOOR PLAN

SCALE: 1/8"=1'-0"

KEY NOTES

THE KEY NOTES THAT FOLLOW APPLY TO THE DRAWING(S) ON THIS SHEET ONLY. REFER TO FOLLOWING SHEETS FOR NOTES THAT ARE APPLICABLE TO THOSE DRAWINGS.

1 -

2 -

WR&D
WALD RUHNKE & DOST ARCHITECTS LLP

2340 GARDEN ROAD, SUITE 100
MONTEREY, CALIFORNIA 93940
PHONE: 831.649.4642
FAX: 831.649.3530
WWW.WRDARCH.COM

THE USE OF THE PLANS AND SPECIFICATIONS IS RESTRICTED TO THE ORIGINAL SITE FOR WHICH THEY WERE PREPARED, AND PUBLICATION THEREOF IS EXPRESSLY LIMITED TO SUCH USE. REUSE, REPRODUCTION OR PUBLICATION BY ANY METHOD IN WHOLE OR IN PART IS PROHIBITED. TITLE TO THE PLANS AND SPECIFICATIONS REMAINS WITH THE ARCHITECT, AND VISUAL CONTACT WITH THEM CONSTITUTES PRIMA FACIE EVIDENCE OF THE ACCEPTANCE OF THESE RESTRICTIONS.

LOT 46 WAREHOUSE SPEC BUILDING

AUSONIO INCORPORATED
11380 COMMERCIAL PARKWAY
CASTROVILLE, CALIFORNIA 95012

A.P.N. NO.: 133-491-021

JOB NO.
20077

PRINT DATE:

PLOT DATE: 7.16.2020

DRAWN BY: -

CHECKED BY: SC

SET ISSUED:

SHEET NAME:

FLOOR PLAN

SHEET NO.:

A201

FILE NAME.: 20077-A201