Lantelme, Kurens & Associates, PC

Engineers & Surveyors 101 West Street, Hillsdale, N.J. 07642 Ph. 201-666-2450 Fax 201-666-9745

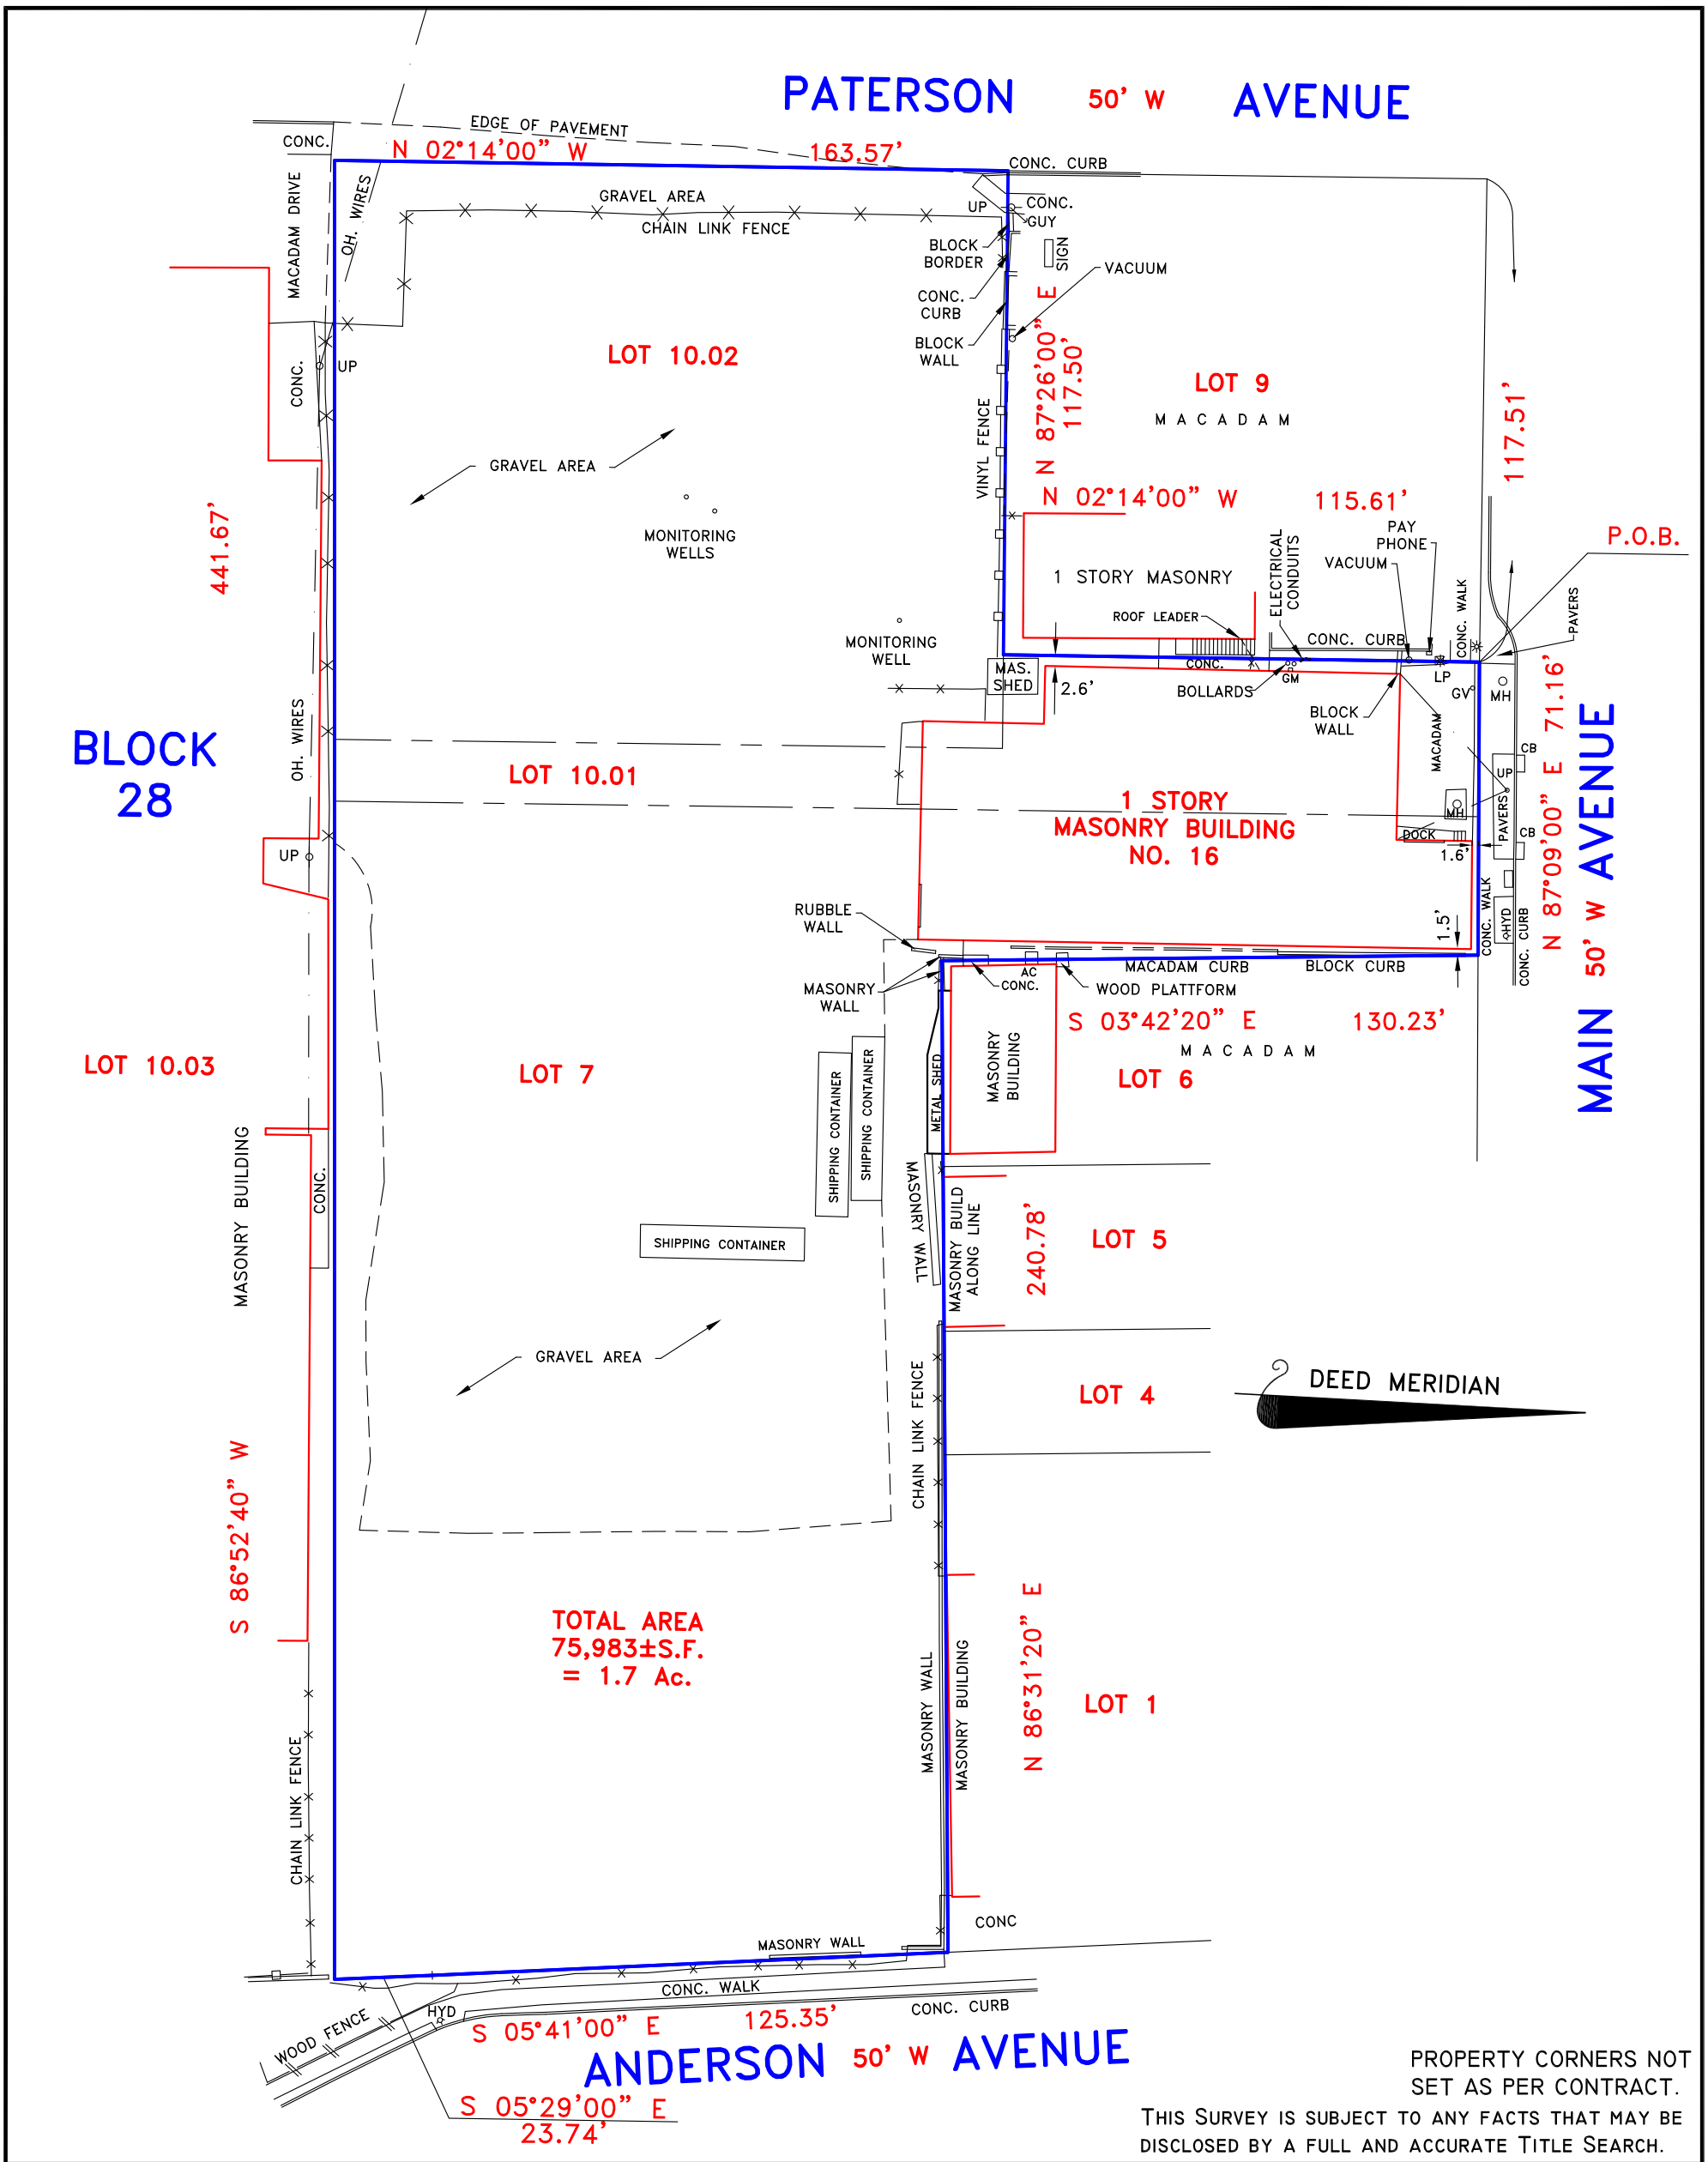

PROPERTY CORNERS NOT SET AS PER CONTRACT.

THIS SURVEY IS SUBJECT TO ANY FACTS THAT MAY BE DISCLOSED BY A FULL AND ACCURATE TITLE SEARCH.

PROPERTY SURVEY

PROPERTY SITUATED IN: BOROUGH OF WALLINGTON, BERGEN COUNTY, NEW JERSEY

LOT NO.: 7, 10.01 & 10.02 (TAX MAP)

BLOCK NO.: 28 (TAX MAP)

CERTIFIED TO: FIRST JERSEY TITLE SERVICES, INC.; OLD REPUBLIC NATIONAL TITLE INSURANCE CO.; NK REAL ESTATE, LLC; SUSAN ZHEJUN TAN, ESQ.

MAP SOURCE: TAX ASSESSMENT MAP OF THE BOROUGH OF WALLINGTON, BERGEN COUNTY, NEW JERSEY.

SCALE: 1" = 40'	DATE: 8/12/22	PARTY: DC/JN	DRAWN BY: JK/DR	NO. 102147

Christopher J. Lantelme, P.E. & L.S. 39580
LAND SURVEYOR