



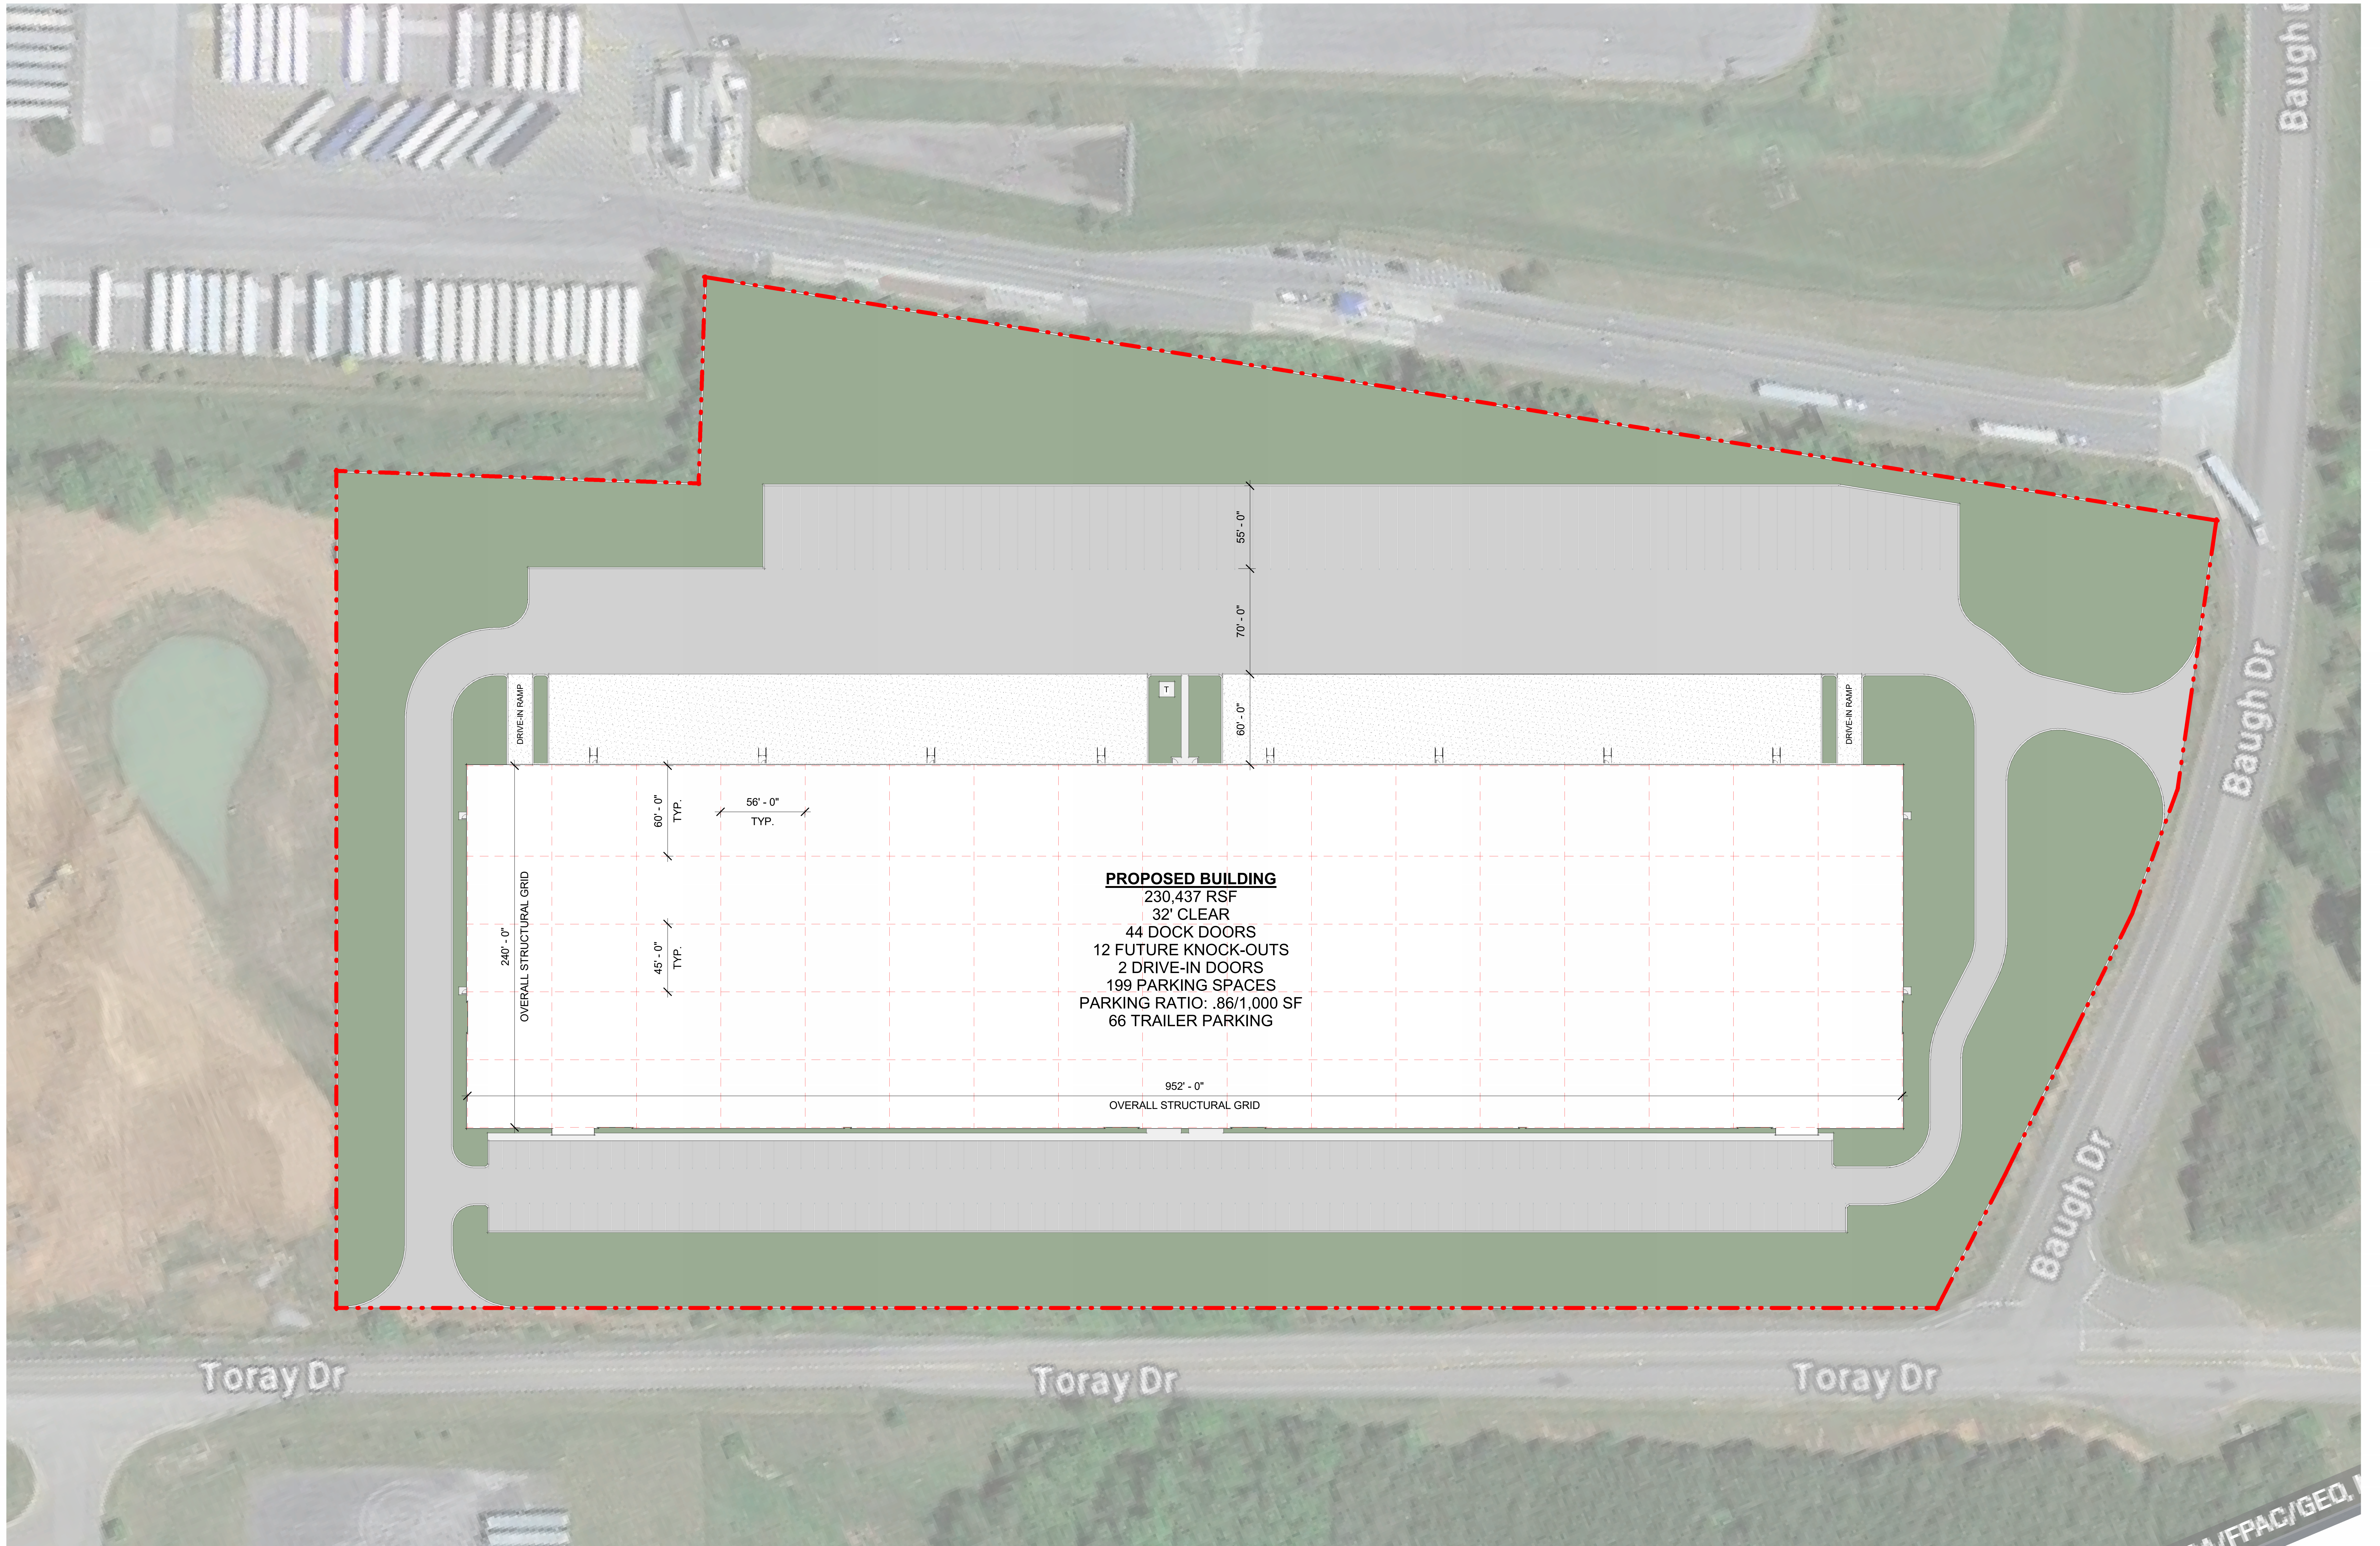
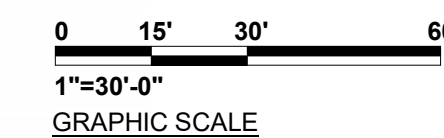


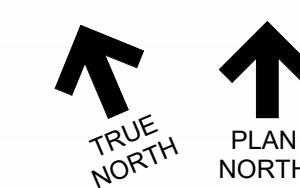

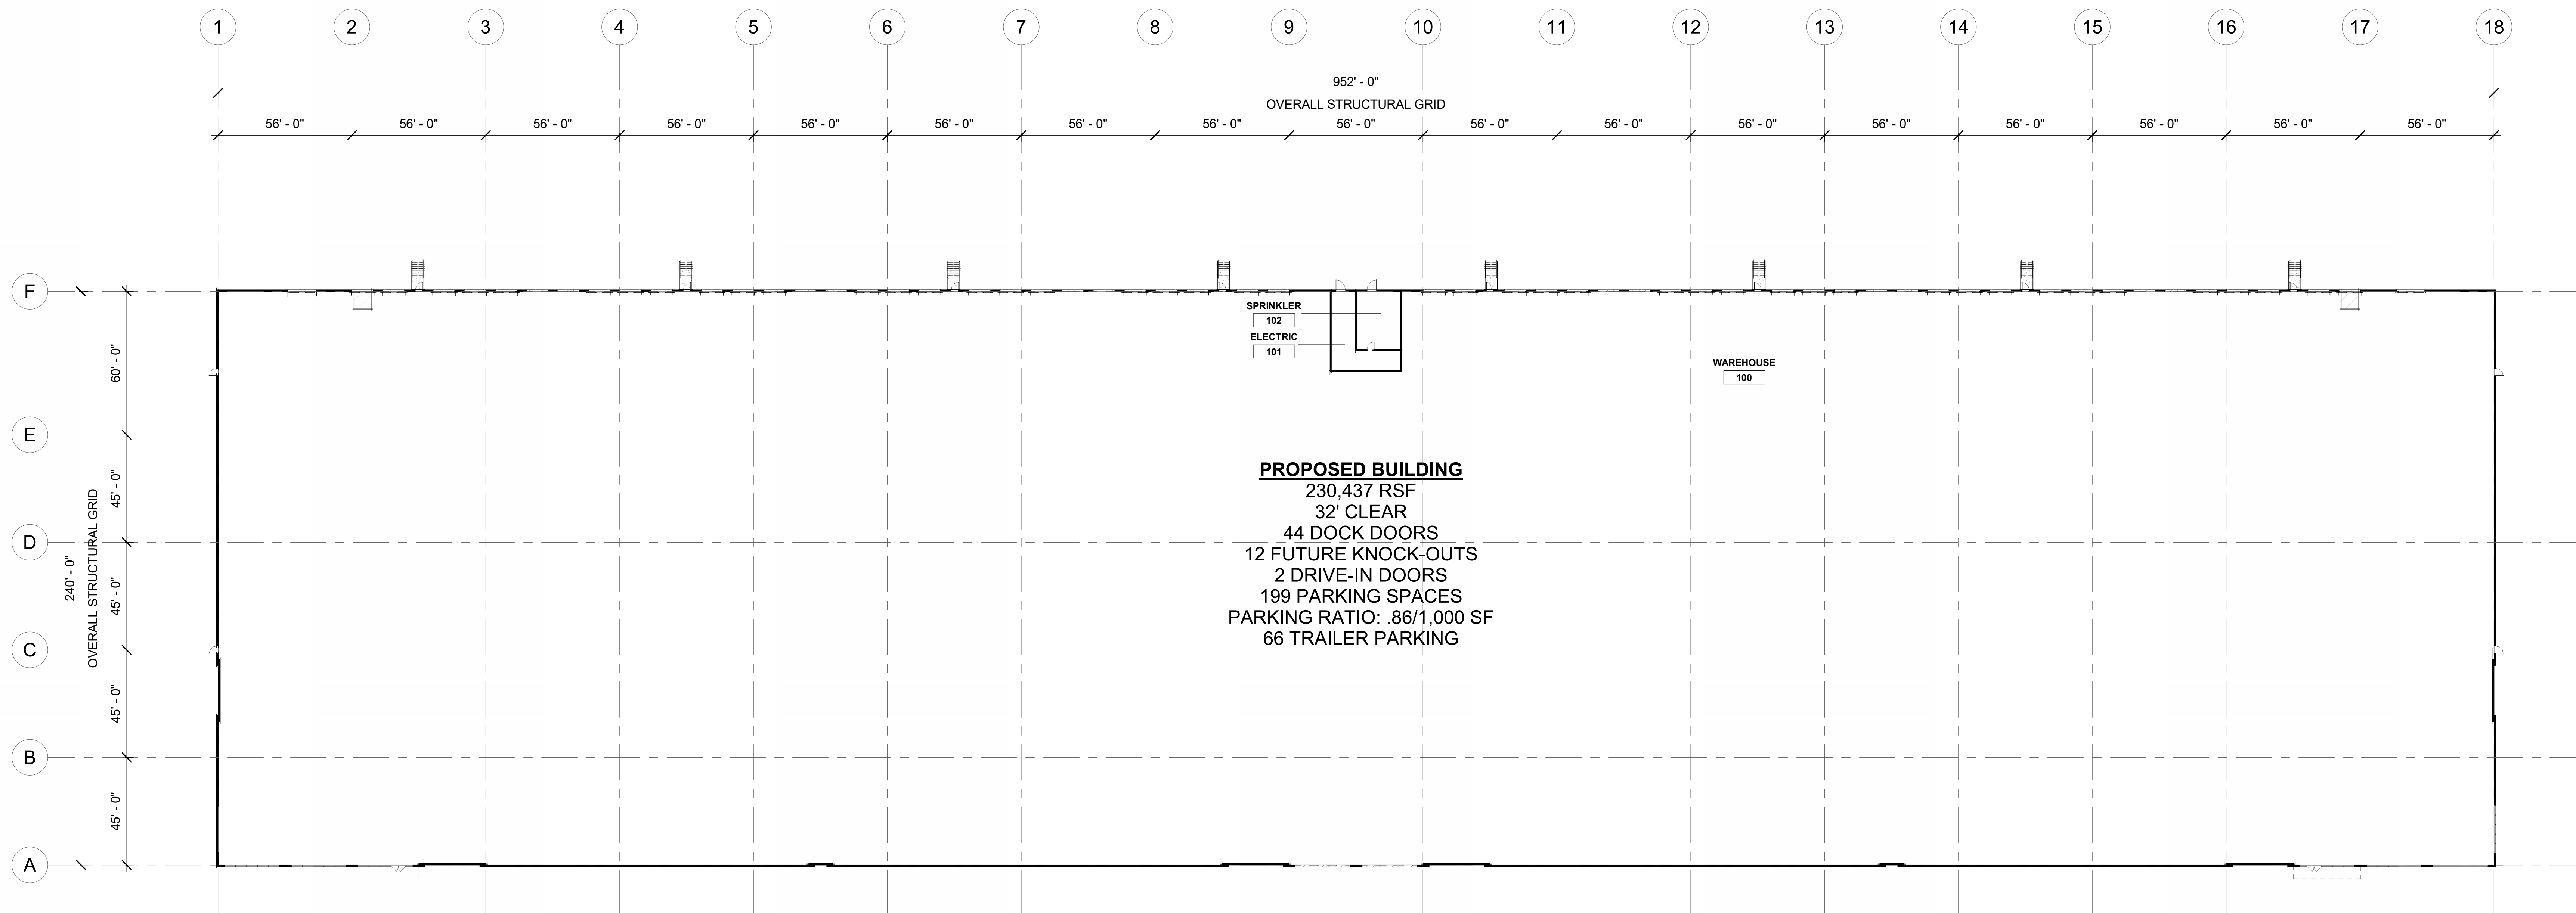


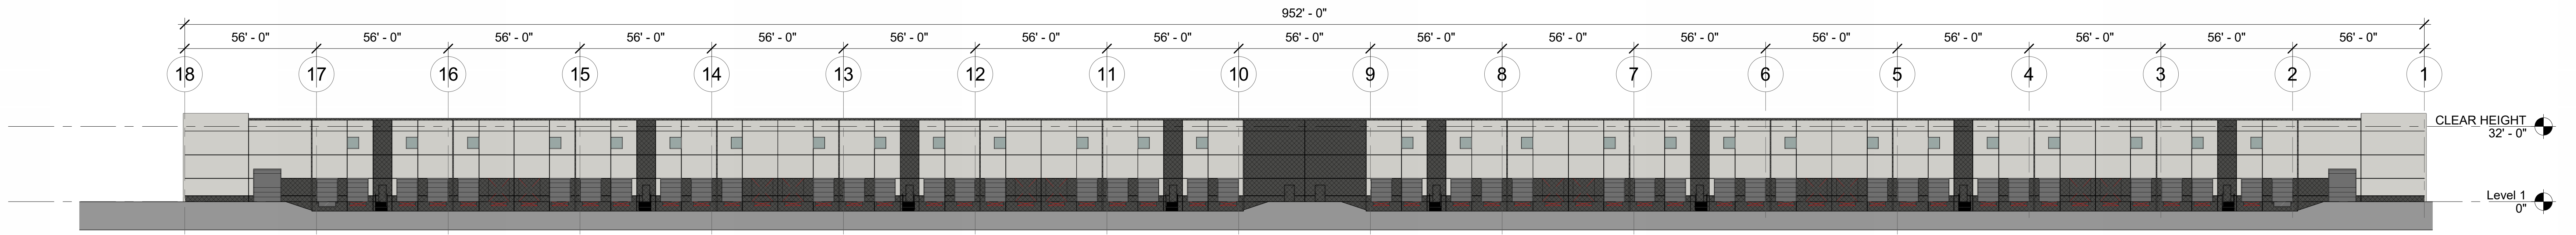


1 OVERALL NORTH ELEVATION
1" = 30'-0"

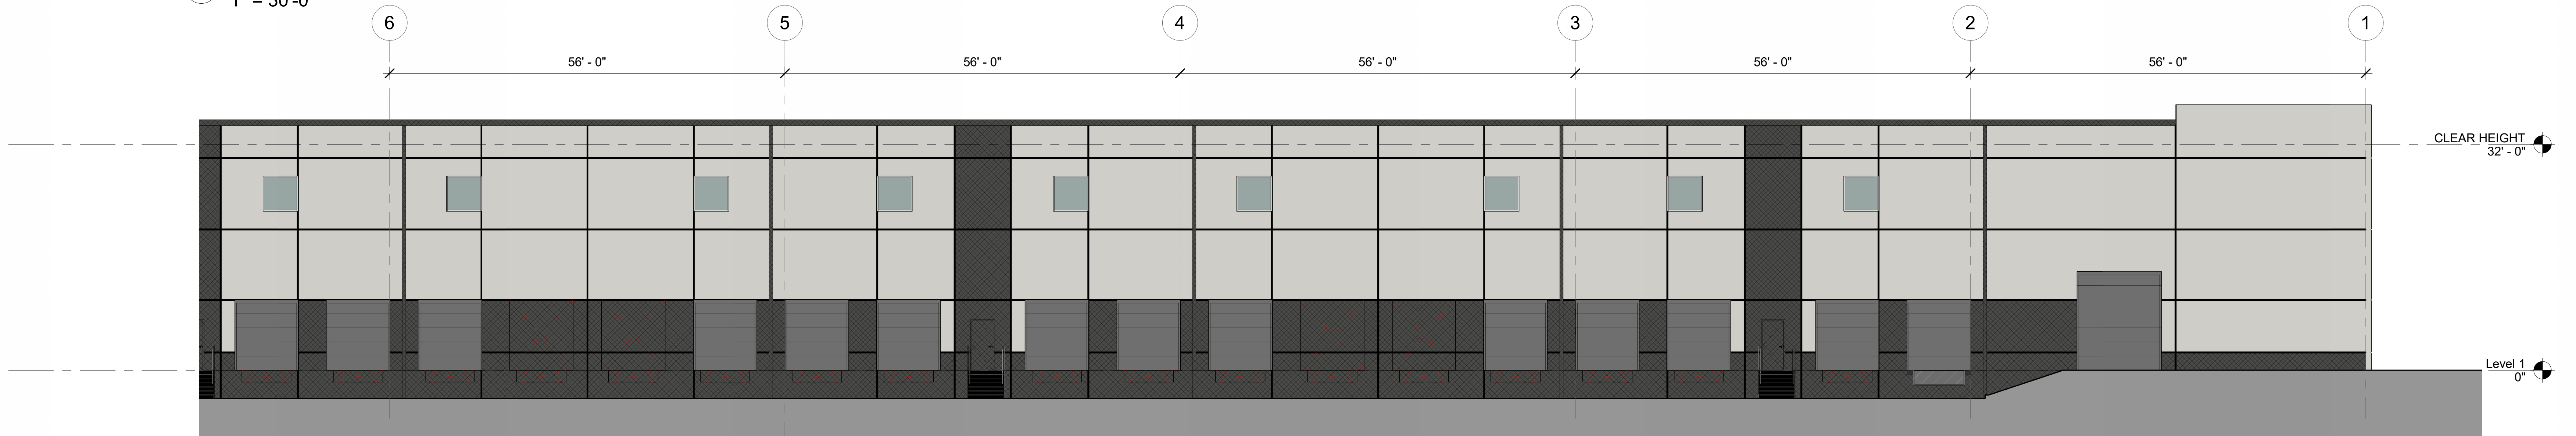


2 NORTH ELEVATION BAYS 1-6
1" = 10'-0"

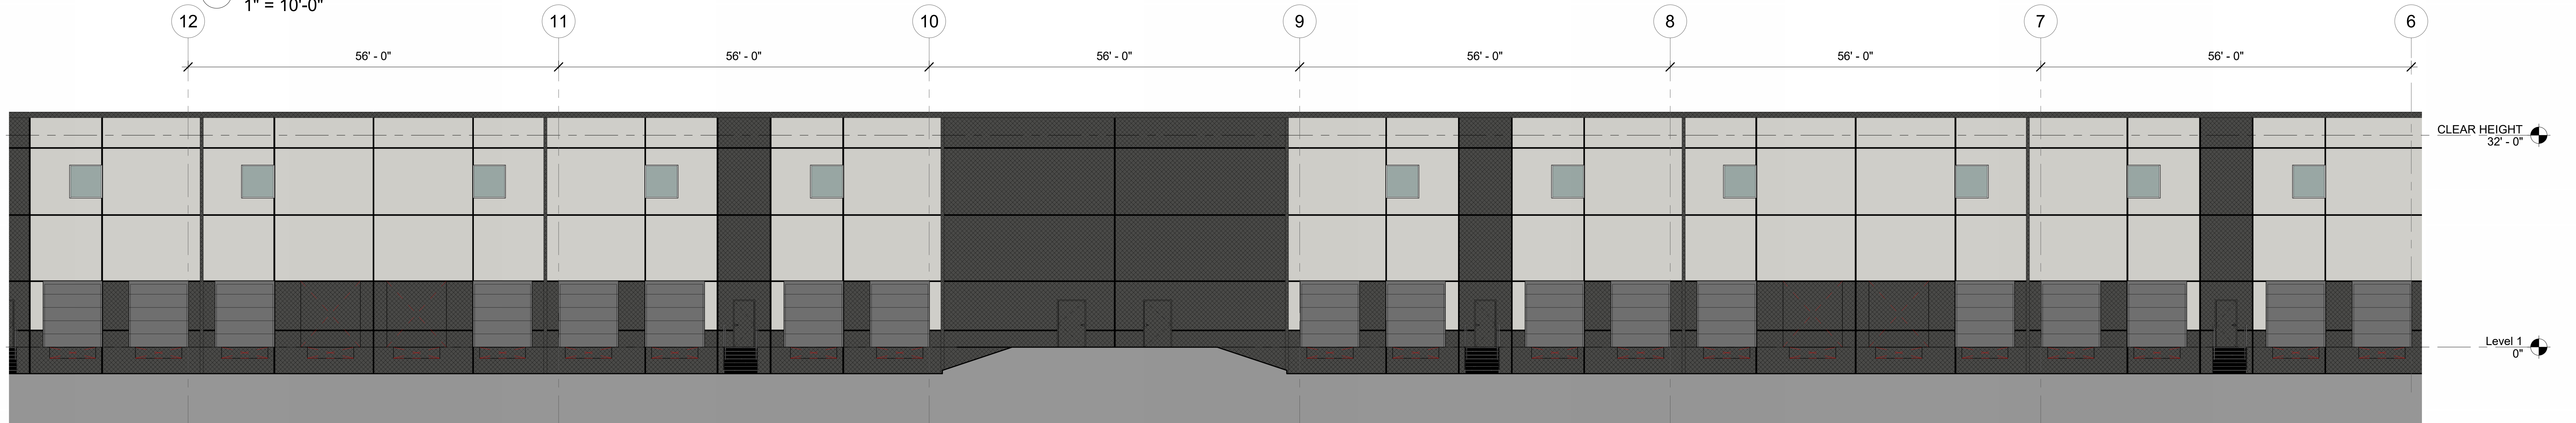


3 NORTH ELEVATION BAYS 6-12
1" = 10'-0"

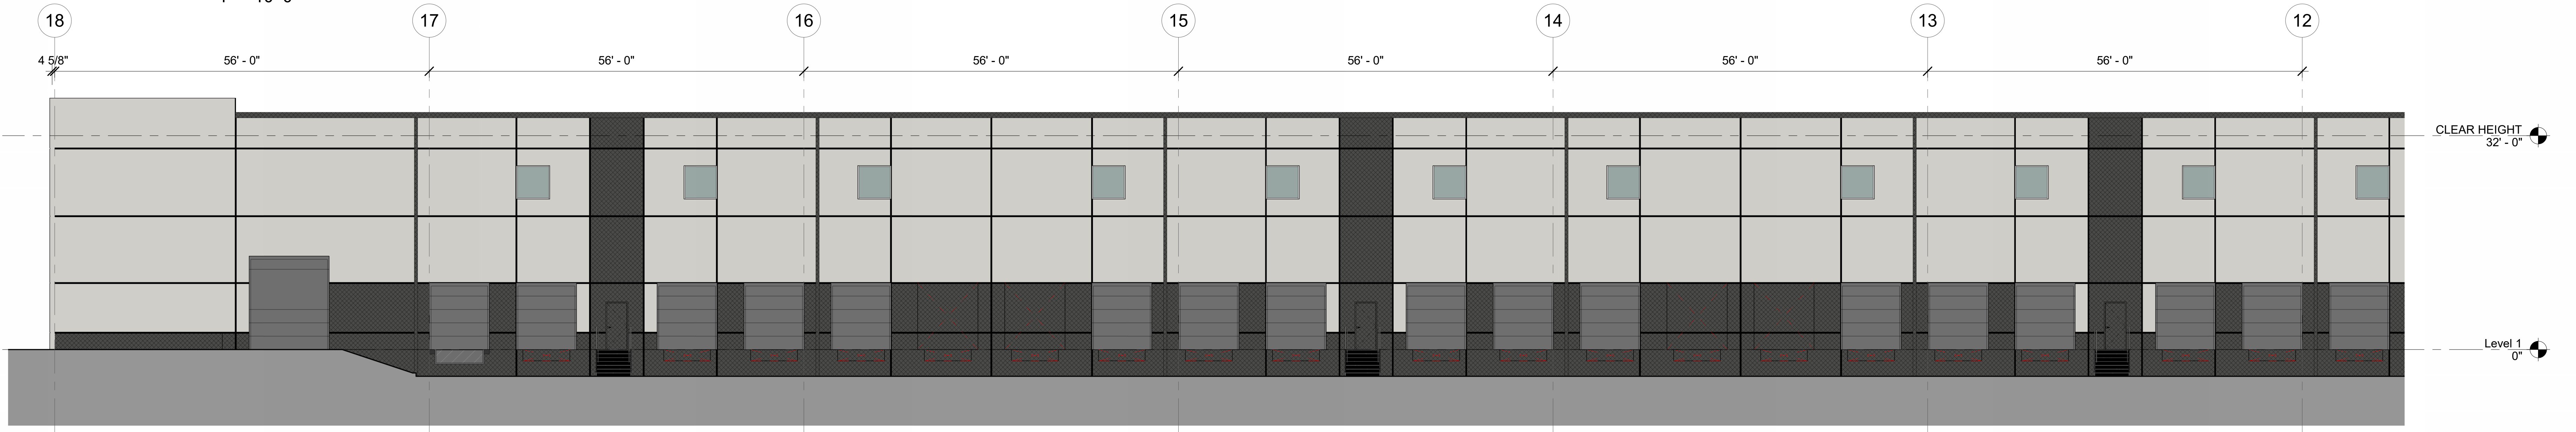


4 NORTH ELEVATION BAYS 12-18
1" = 10'-0"

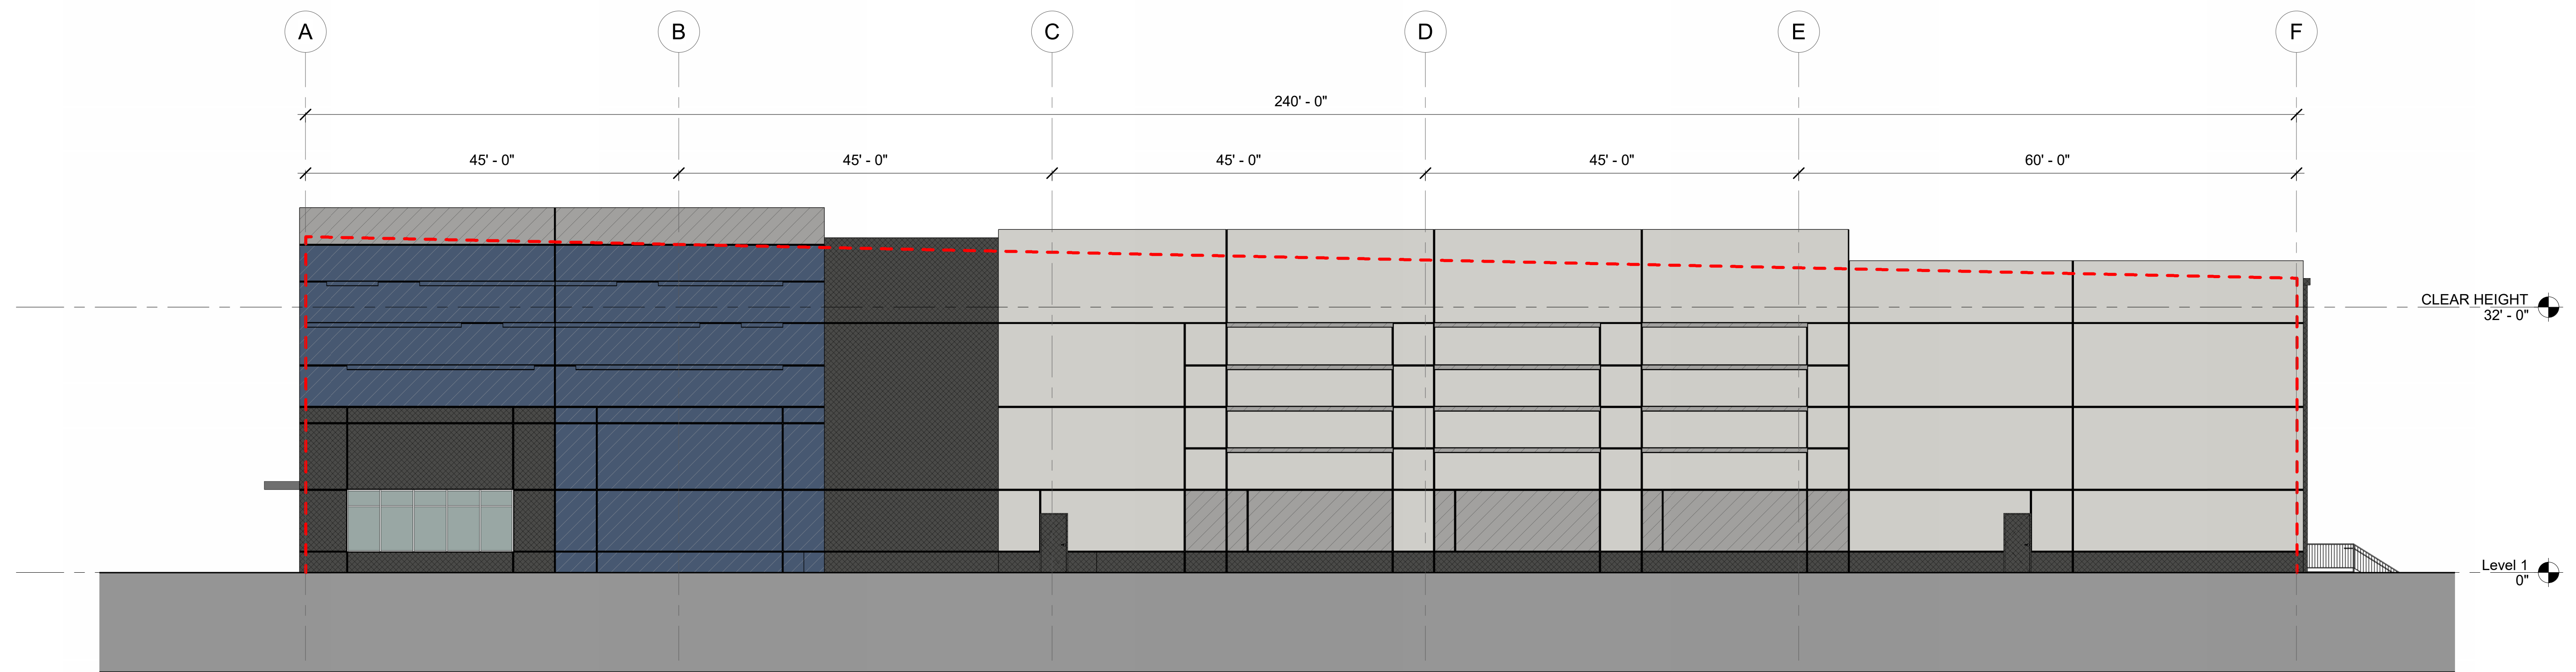


2 EAST ELEVATION
1" = 10'-0"

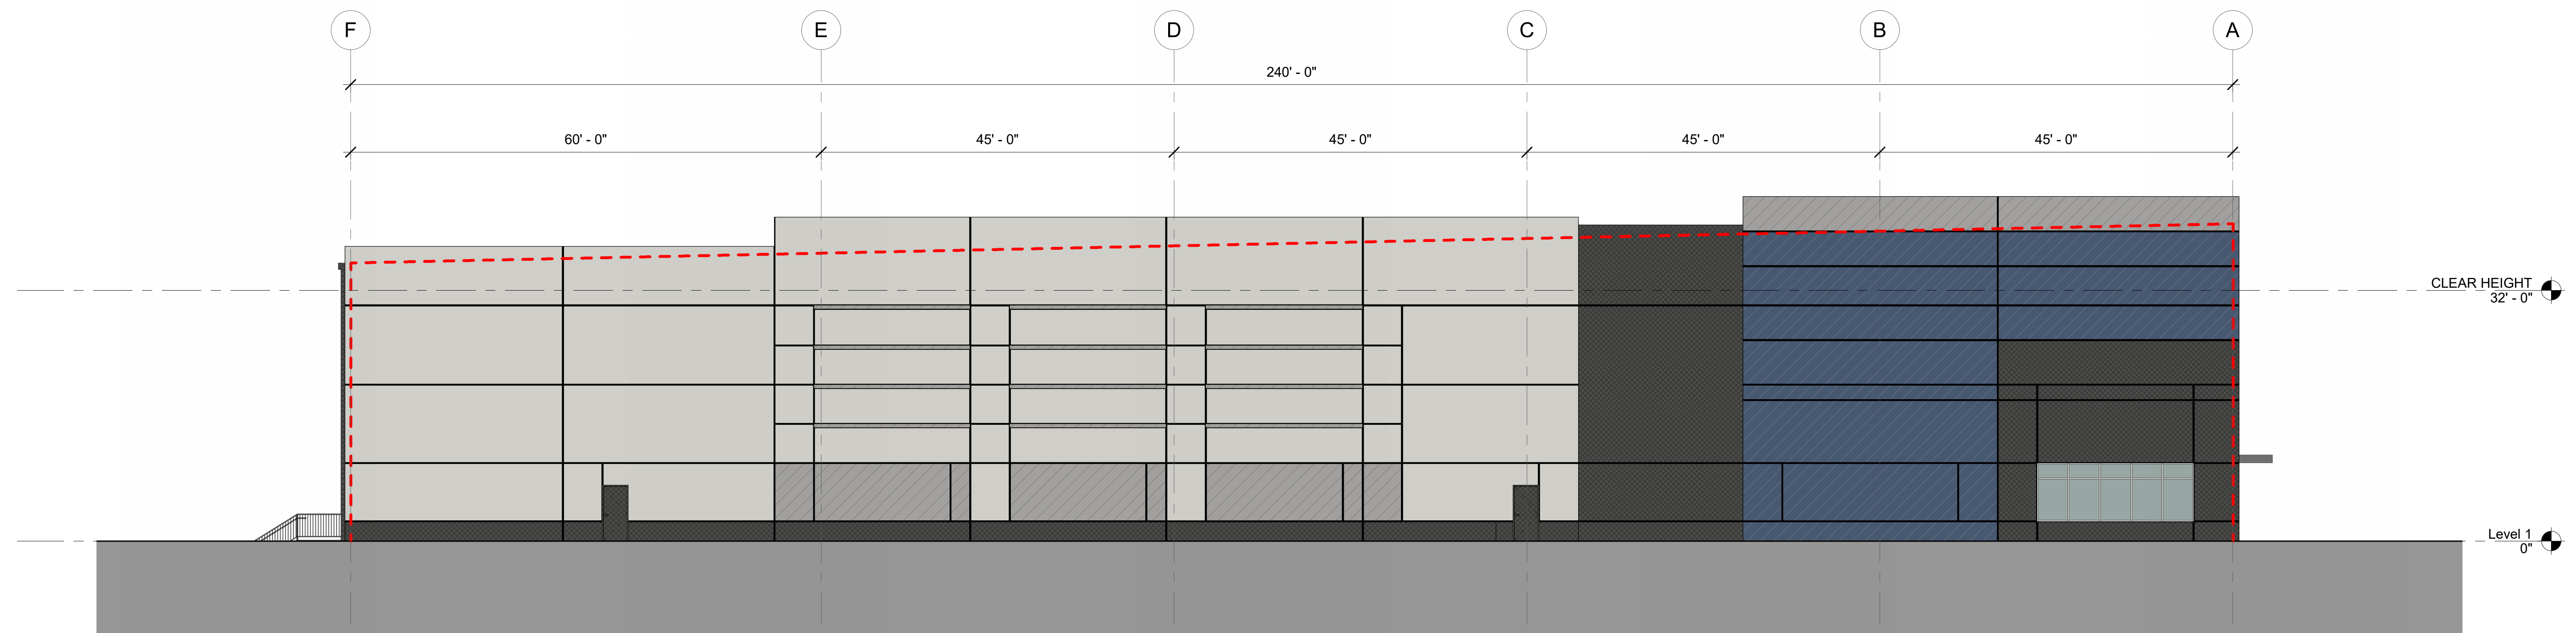


1 WEST ELEVATION
1" = 10'-0"

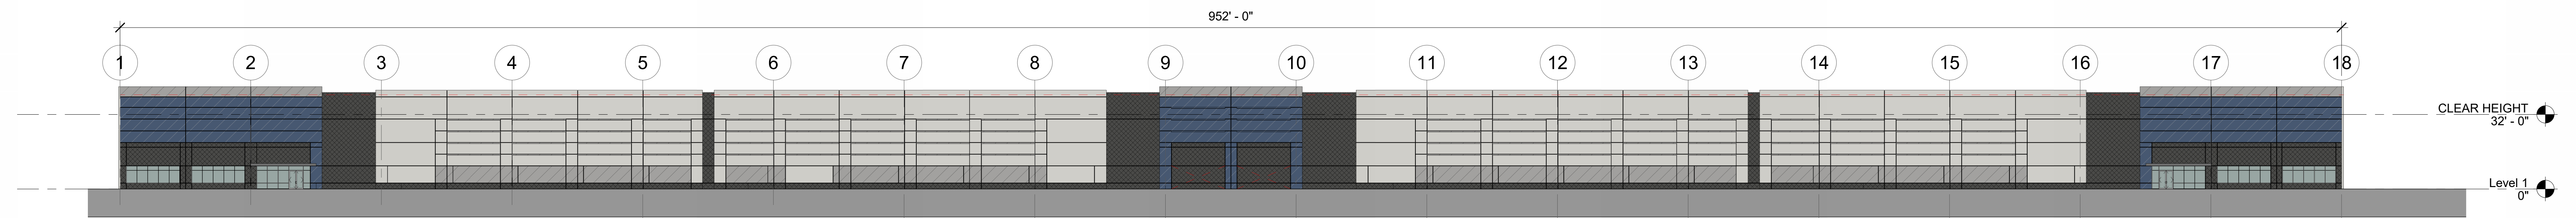


1 OVERALL SOUTH ELEVATION
1" = 30'-0"

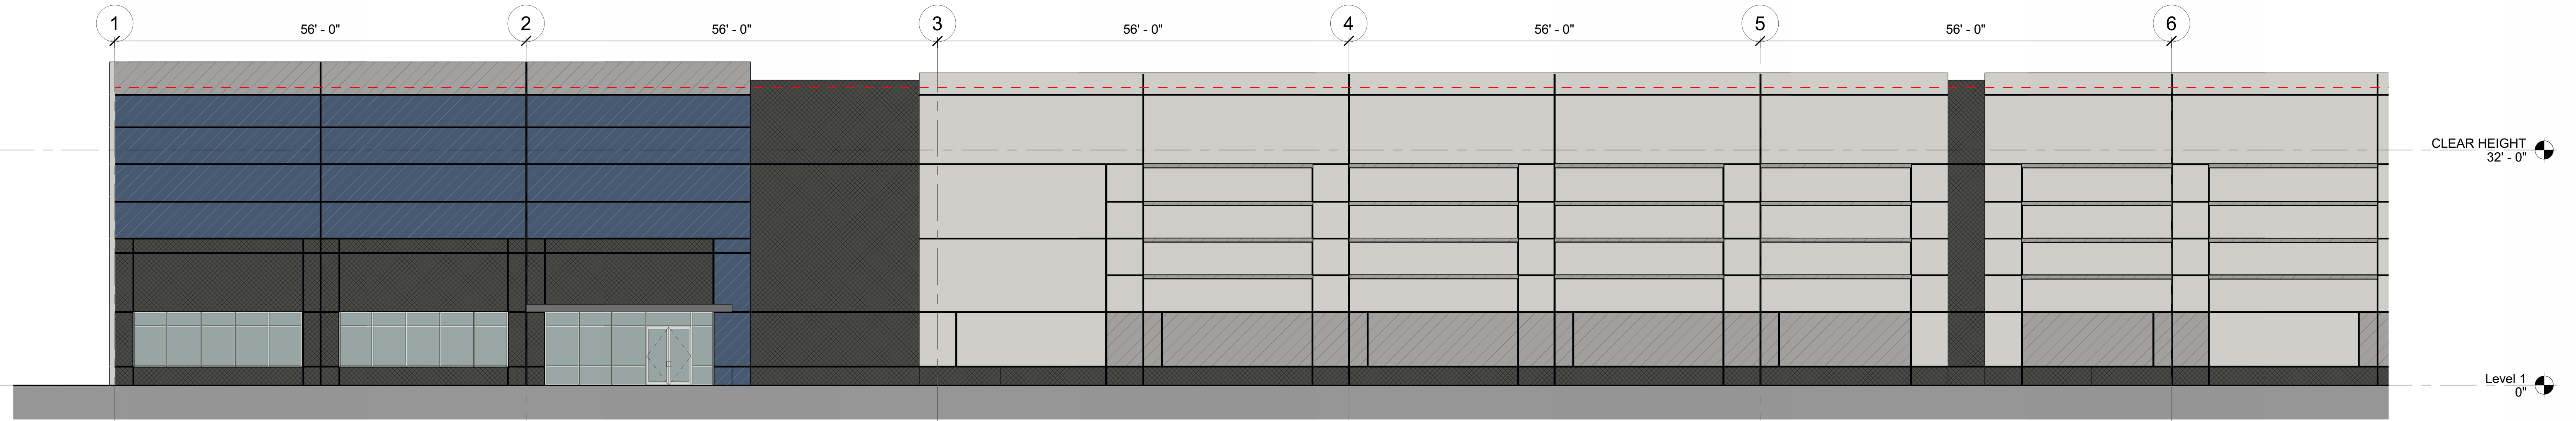

4 SOUTH ELEVATION BAYS 1-6
1" = 10'-0"

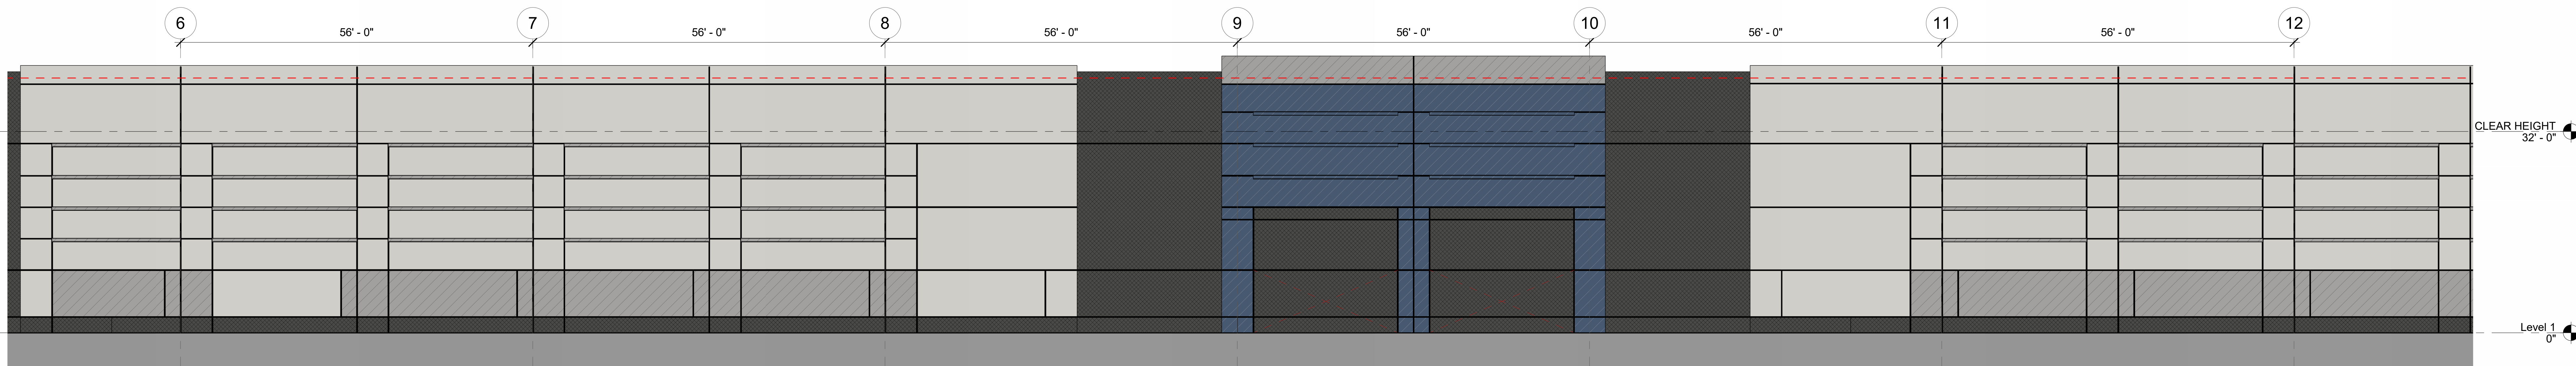

3 SOUTH ELEVATION BAYS 6-12
1" = 10'-0"

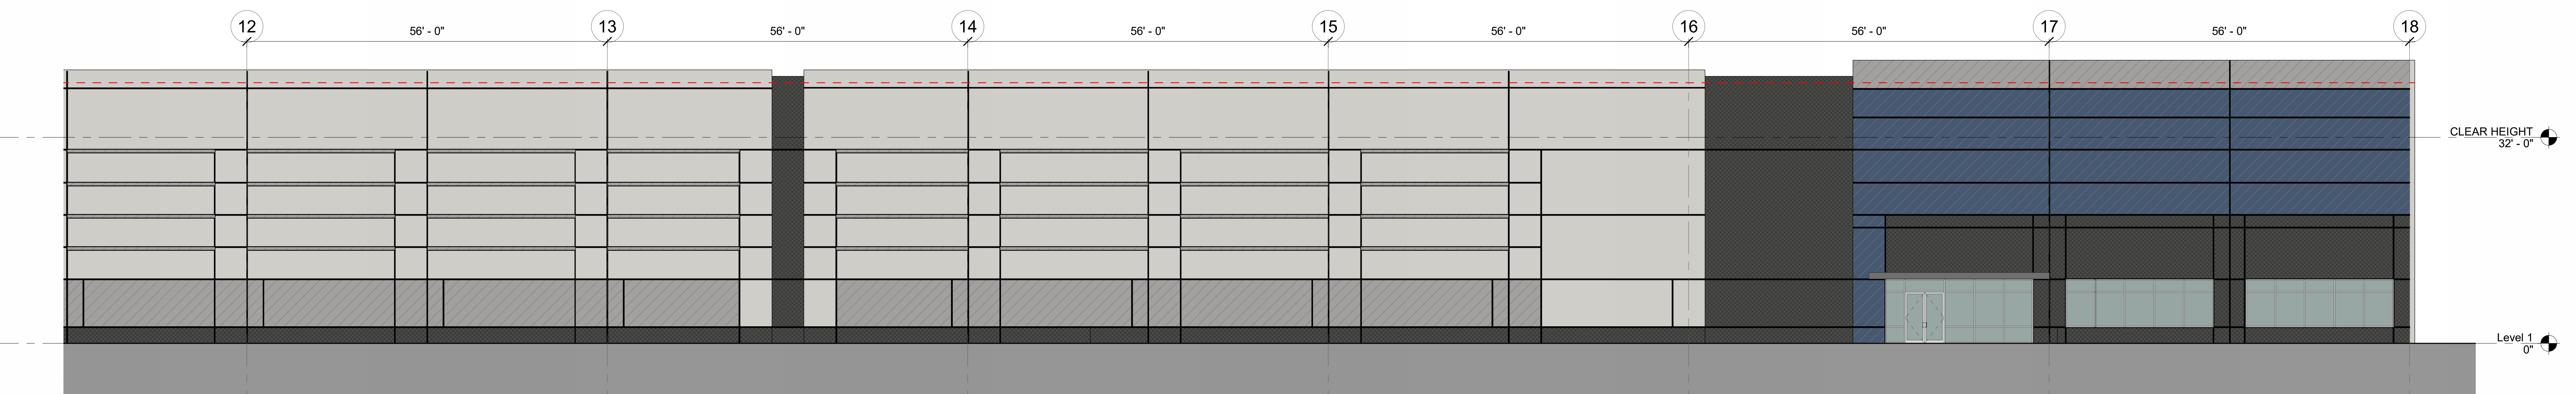

2 SOUTH ELEVATION BAYS 12-18
1" = 10'-0"