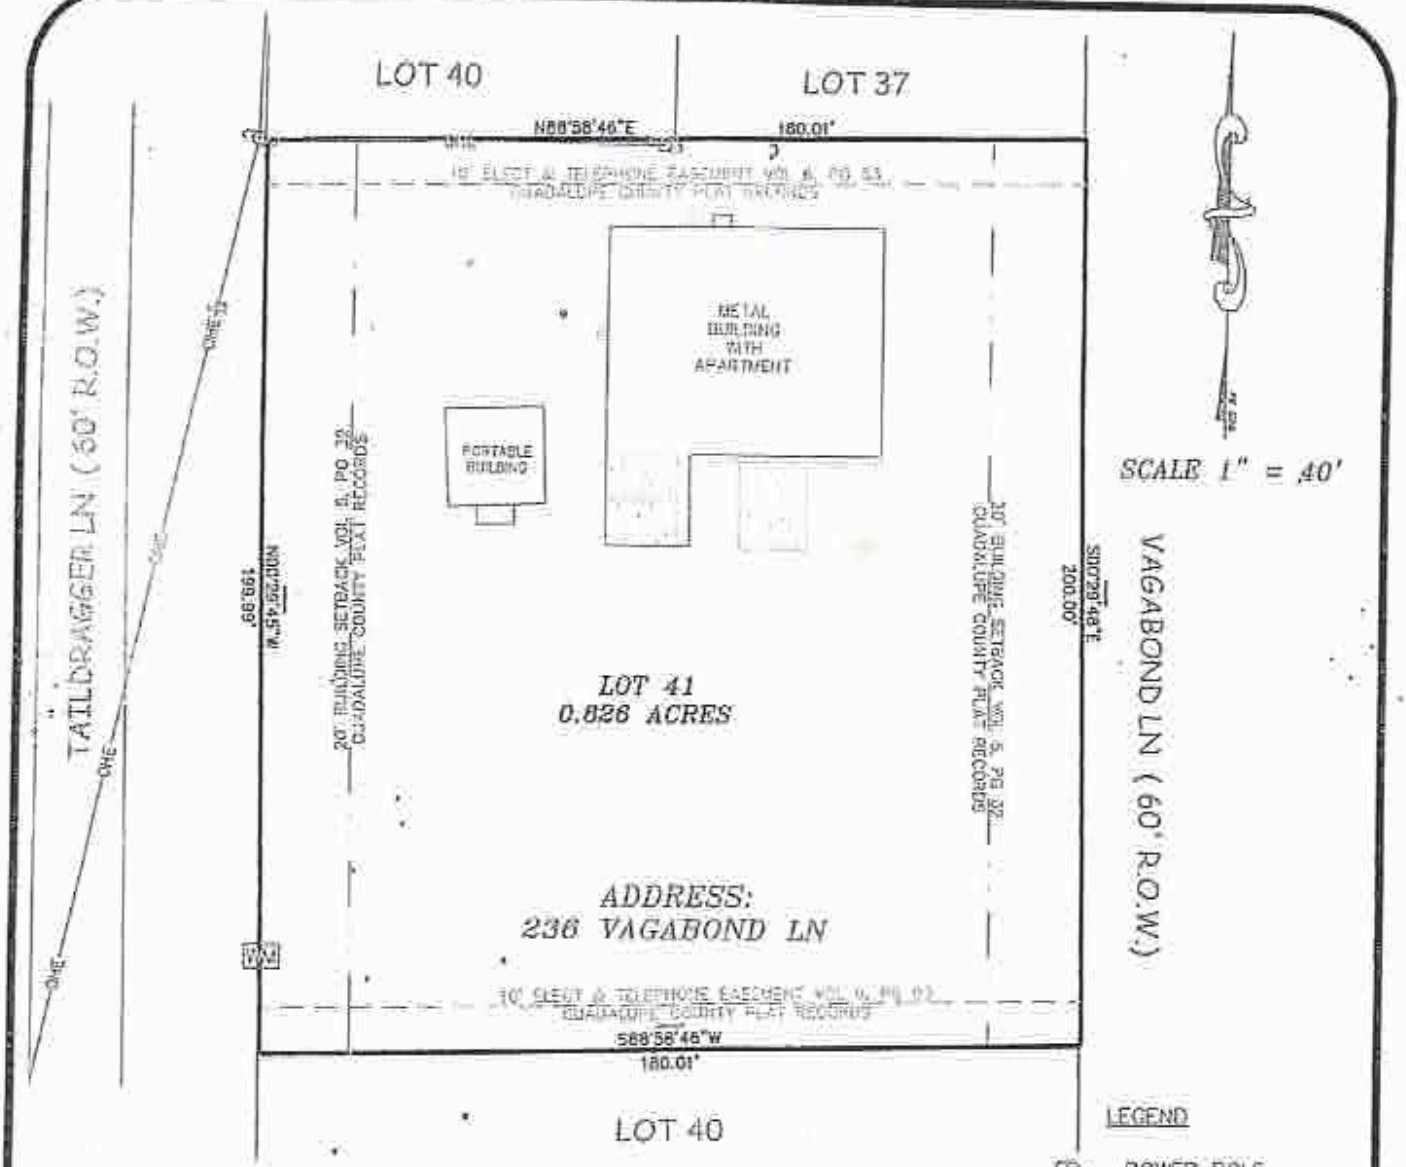


LEGEND

- POWER POLE
- FIRE HYDRANT
- WV WATER VALVE
- WM WATER METER
- GUY WIRE
- —OHE— OVERHEAD ELECTRIC

*SURVEY OF A 0.826 ACRE TRACT OF LAND SITUATED IN GUADALUPE COUNTY, TEXAS, BEING LOT 41, OF THE ZUEHL FLYING COMMUNITY P.U.D. SUBDIVISION, UNIT 1, ACCORDING TO PLAT RECORDED IN VOLUME 6, PAGE 53 OF THE PLAT RECORDS OF GUADALUPE COUNTY, TEXAS.*

STATE OF TEXAS:
COUNTY OF MEDINA:

I, RHONDA K. BUTLER, DO HEREBY CERTIFY THAT THIS PLAT WAS PREPARED FROM AN ACTUAL SURVEY MADE ON THE GROUND BY MEN WORKING UNDER MY SUPERVISION.

*RHONDA K. BUTLER*
REGISTERED PROFESSIONAL LAND SURVEYOR #5409

SURVEYED: MAY 18, 2015
FILE NO: ZUEHL LOT 41

*Ace Surveying, Inc.*
P. O. BOX 597
DEVINE, TEXAS 78016
830-334-7264
830-665-5796 FAX
acesurveying@sbcglobal.net
FIRM #10160700

STATE OF TEXAS REGISTERED RHONDA K. BUTLER 5409 PROFESSIONAL LAND SURVEYOR

THIS DRAWING IS THE PROPERTY OF ACE LAND SERVICES AND SHALL NOT BE USED FOR ANY PURPOSE WITHOUT THE WRITTEN CONSENT OF AN AUTHORIZED AGENT OF ACE LAND SERVICES. ACE LAND SERVICES ACCEPTS NO RESPONSIBILITY FOR THE USE OF THIS DRAWING FOR ANY PURPOSE AFTER SIX MONTHS FROM THE DATE SHOWN HEREON. ALL RIGHTS RESERVED. COPYRIGHT 2015, ACE SURVEYING, INC. ©

X Scott Joseph Martin