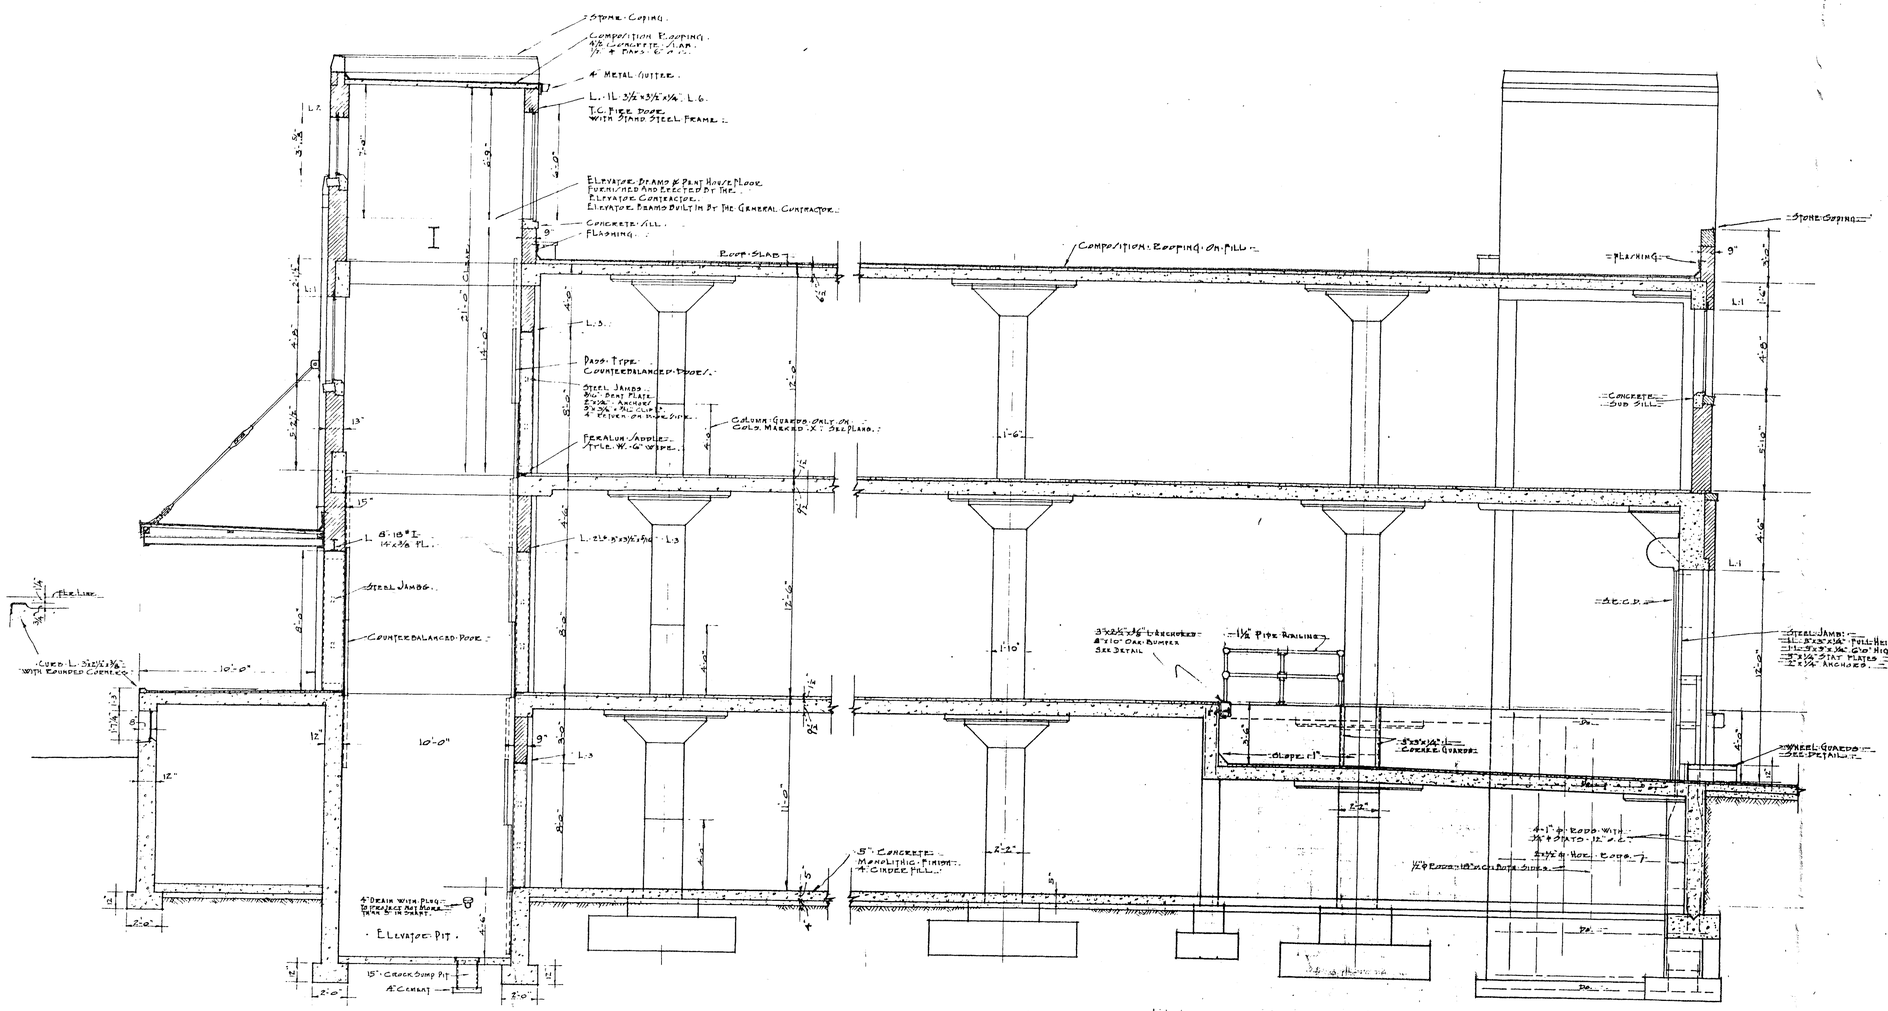

Cross Section A.A.

Scale: 1/4" = 1'-0"

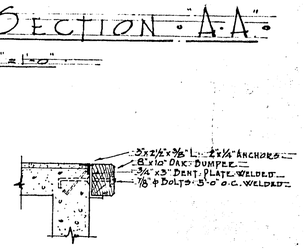

Detail of Bumper

Scale: 1½" = 1'-0"

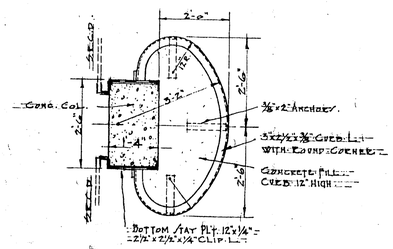

Detail of Wheel Guards

Scale: 1½" = 1'-0"

B 800-528 H

REVISIONS	

THE GEORGE S. RIDER CO.
ARCHITECTS & ENGINEERS
CLEVELAND, OHIO

WAREHOUSE BUILDING
FOR THE
S.M. FLICKINGER CO. INC.
BUFFALO N.Y.

DRAWN J.G. TRACED J.G. CHECKED
DATE DATE 4-4-21 DATE
SCALE As Noted

1037-8