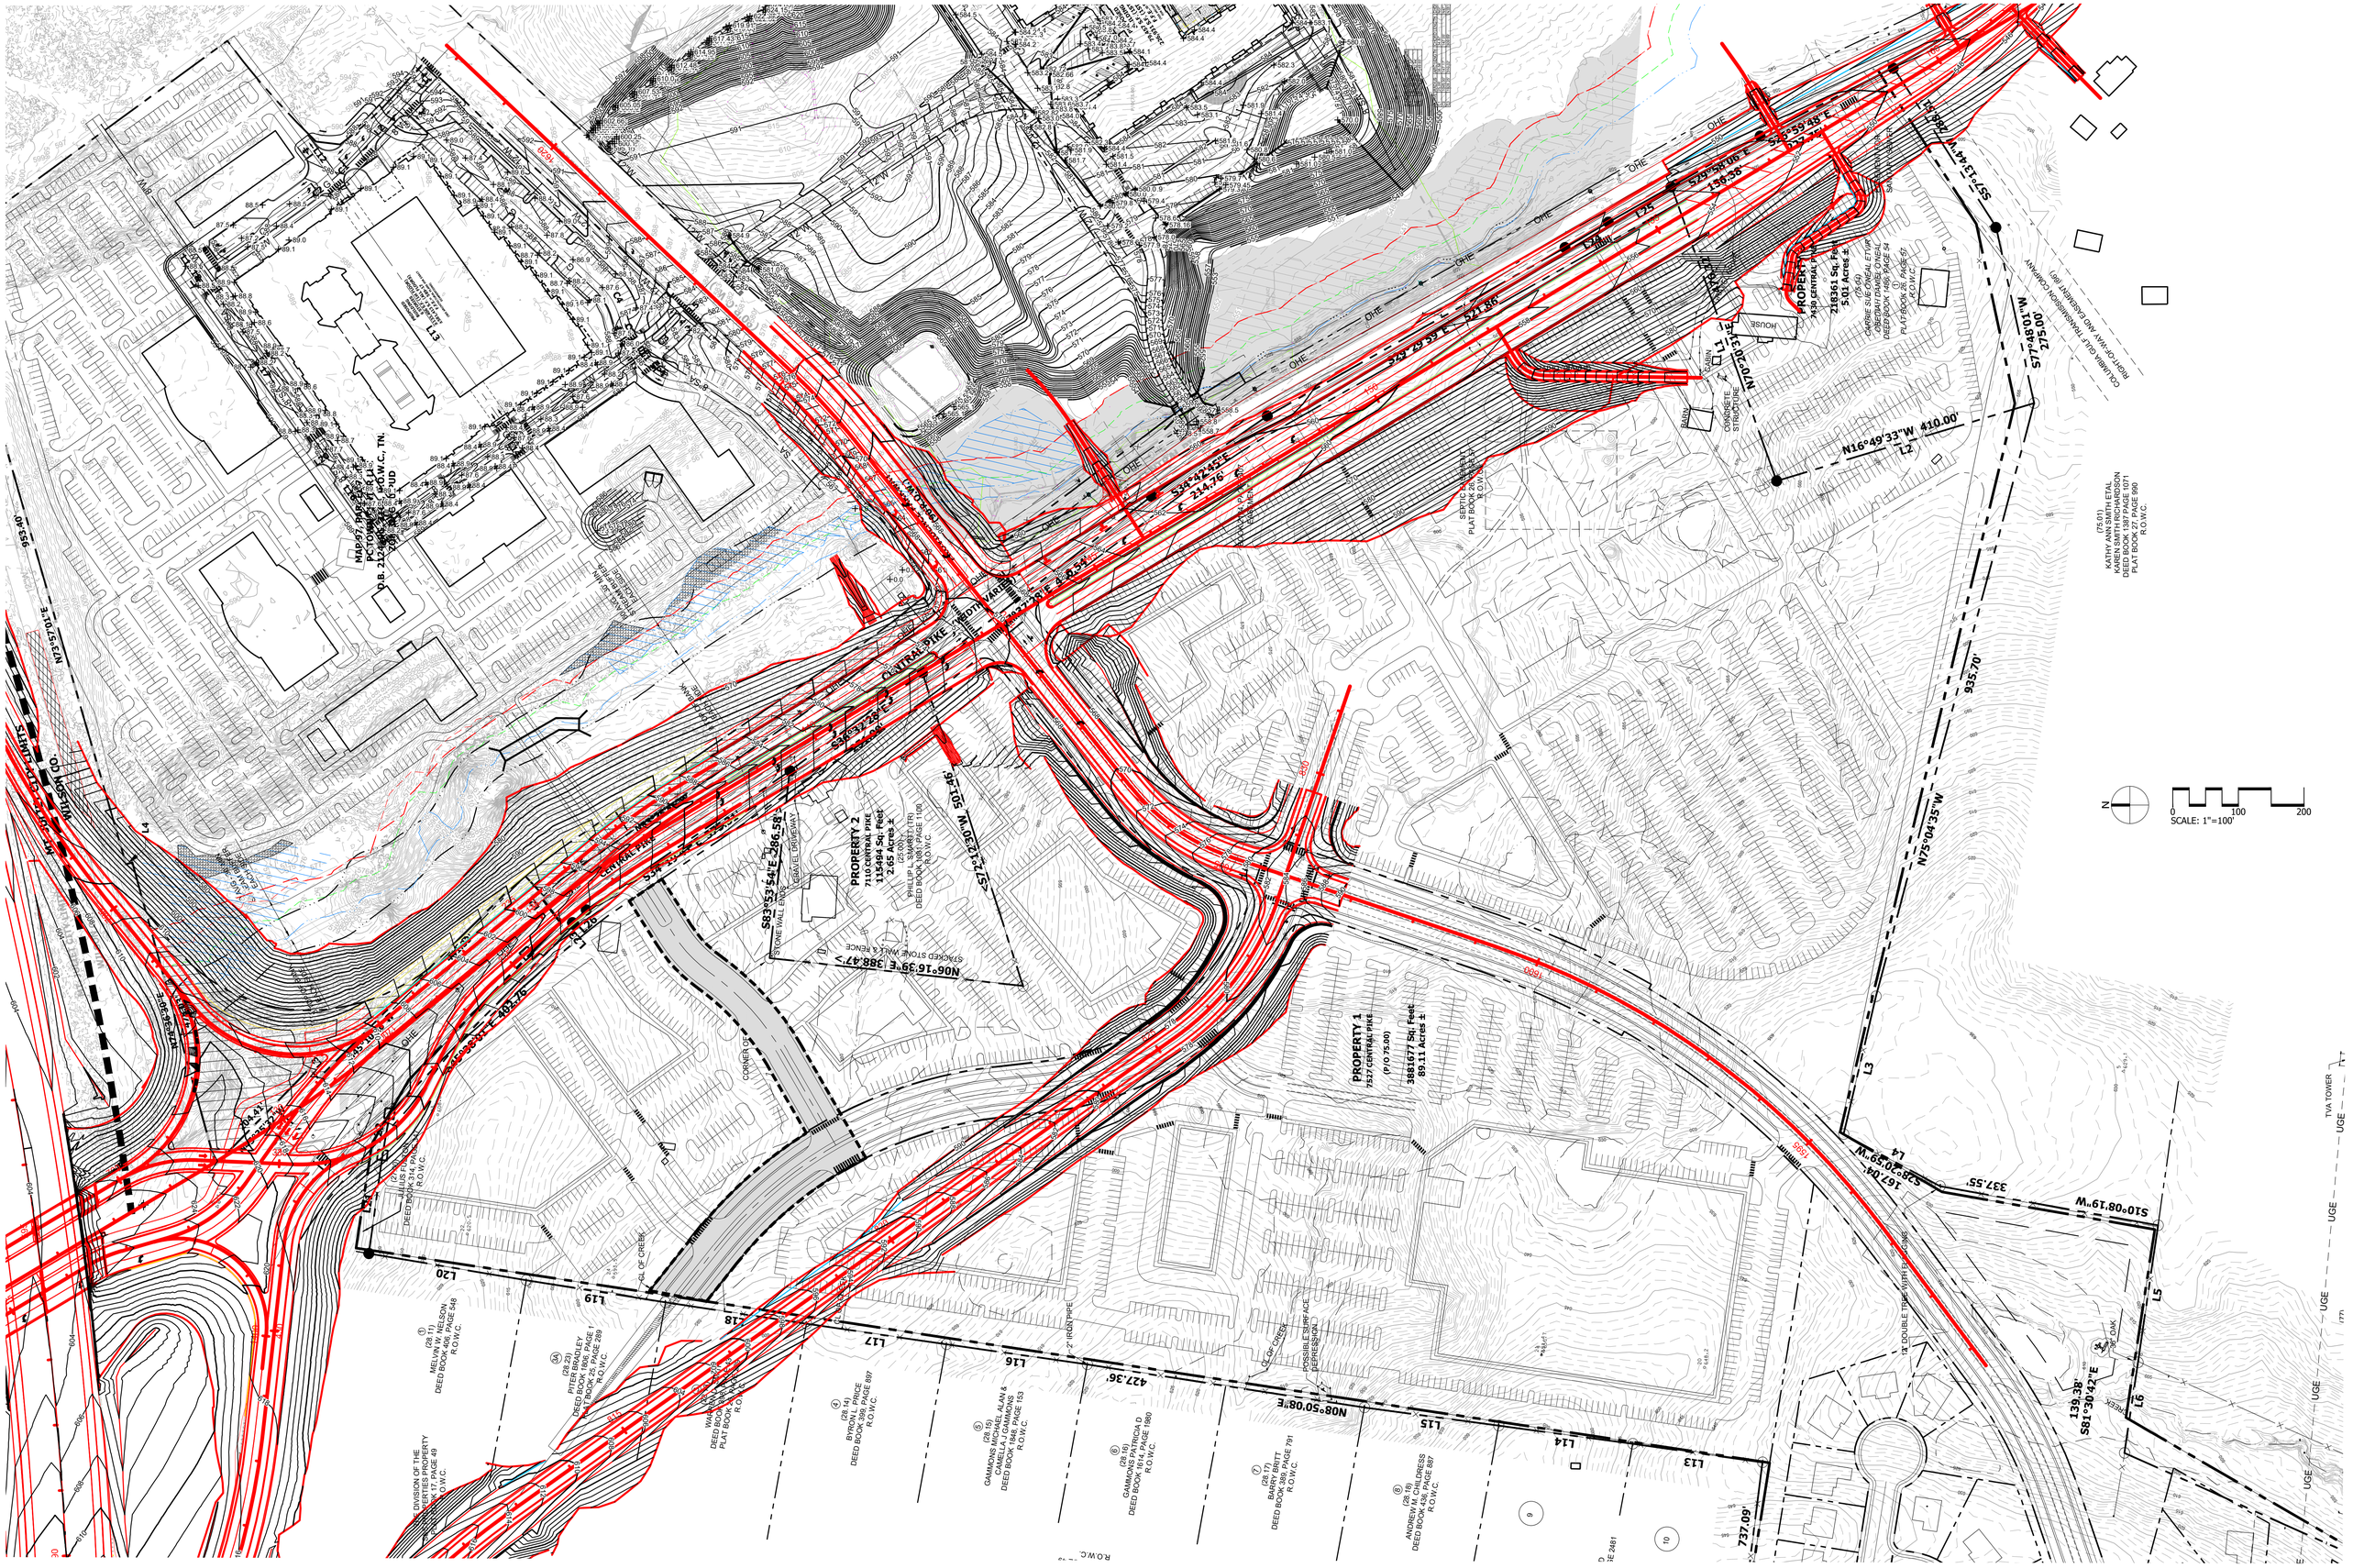
PROPERTY 2
710 CENTRAL PIKE
115494 Sq. Feet
2.65 Acres ±
(25.00)
PHILLIP L. SHARP (TR)
DEED BOOK 1600, PAGE 1600
R.O.W.C.
PROPERTY 1
1527 CENTRAL PIKE
(P/O 75.00)
3881677 Sq. Feet
89.11 Acres ±
218361 Sq. Feet
5.01 Acres ±
(75.01)
KATHY ANN SMITH ETAL
KAREN SMITH RICHARDSON
DEED BOOK 1467, PAGE 1671
PLAT BOOK 27, PAGE 990
R.O.W.C.
CENTRAL PIKE
(PUBLIC ROAD)
VARIABLE WIDTH R.O.W.
GRAVEL DRIVEWAY
STONE WALL ENDS
SMOKED STONE WALL & FENCE
CORNER OF
CREEK
POSSIBLE SEPTIC ACC. DEPRESSION
OLD CREEK
2" IRON PIPE
DOUBLE TRUNK WITH FALLEN LIMBS
12" OAK
TVA TOWER
UGE
OHE
N10°50'08"E 427.36'
S10°50'08"W 337.55'
S25°20'59"W 167.04'
S81°30'42"E 139.38'
S37°13'44"W 268.51'
S75°04'35"W 935.70'
N75°04'35"W 737.09'
S10°48'01"W 275.00'
N16°49'33"W 410.00'
S20°58'58"E 136.56'
S25°59'45"E 127.00'
S34°42'45"E 214.76'
S37°49'59"E 521.86'
N06°16'39"E 388.37'
S83°53'54"E 266.58'
S53°37'28"E 854.54'
S37°12'30"W 501.46'
N37°57'01"E 958.40'
N10°23'13"E 91.41'
N37°57'01"E 1,180.00'
N37°57'01"E 1,180.00'
N37°57'01"E 1,180.00