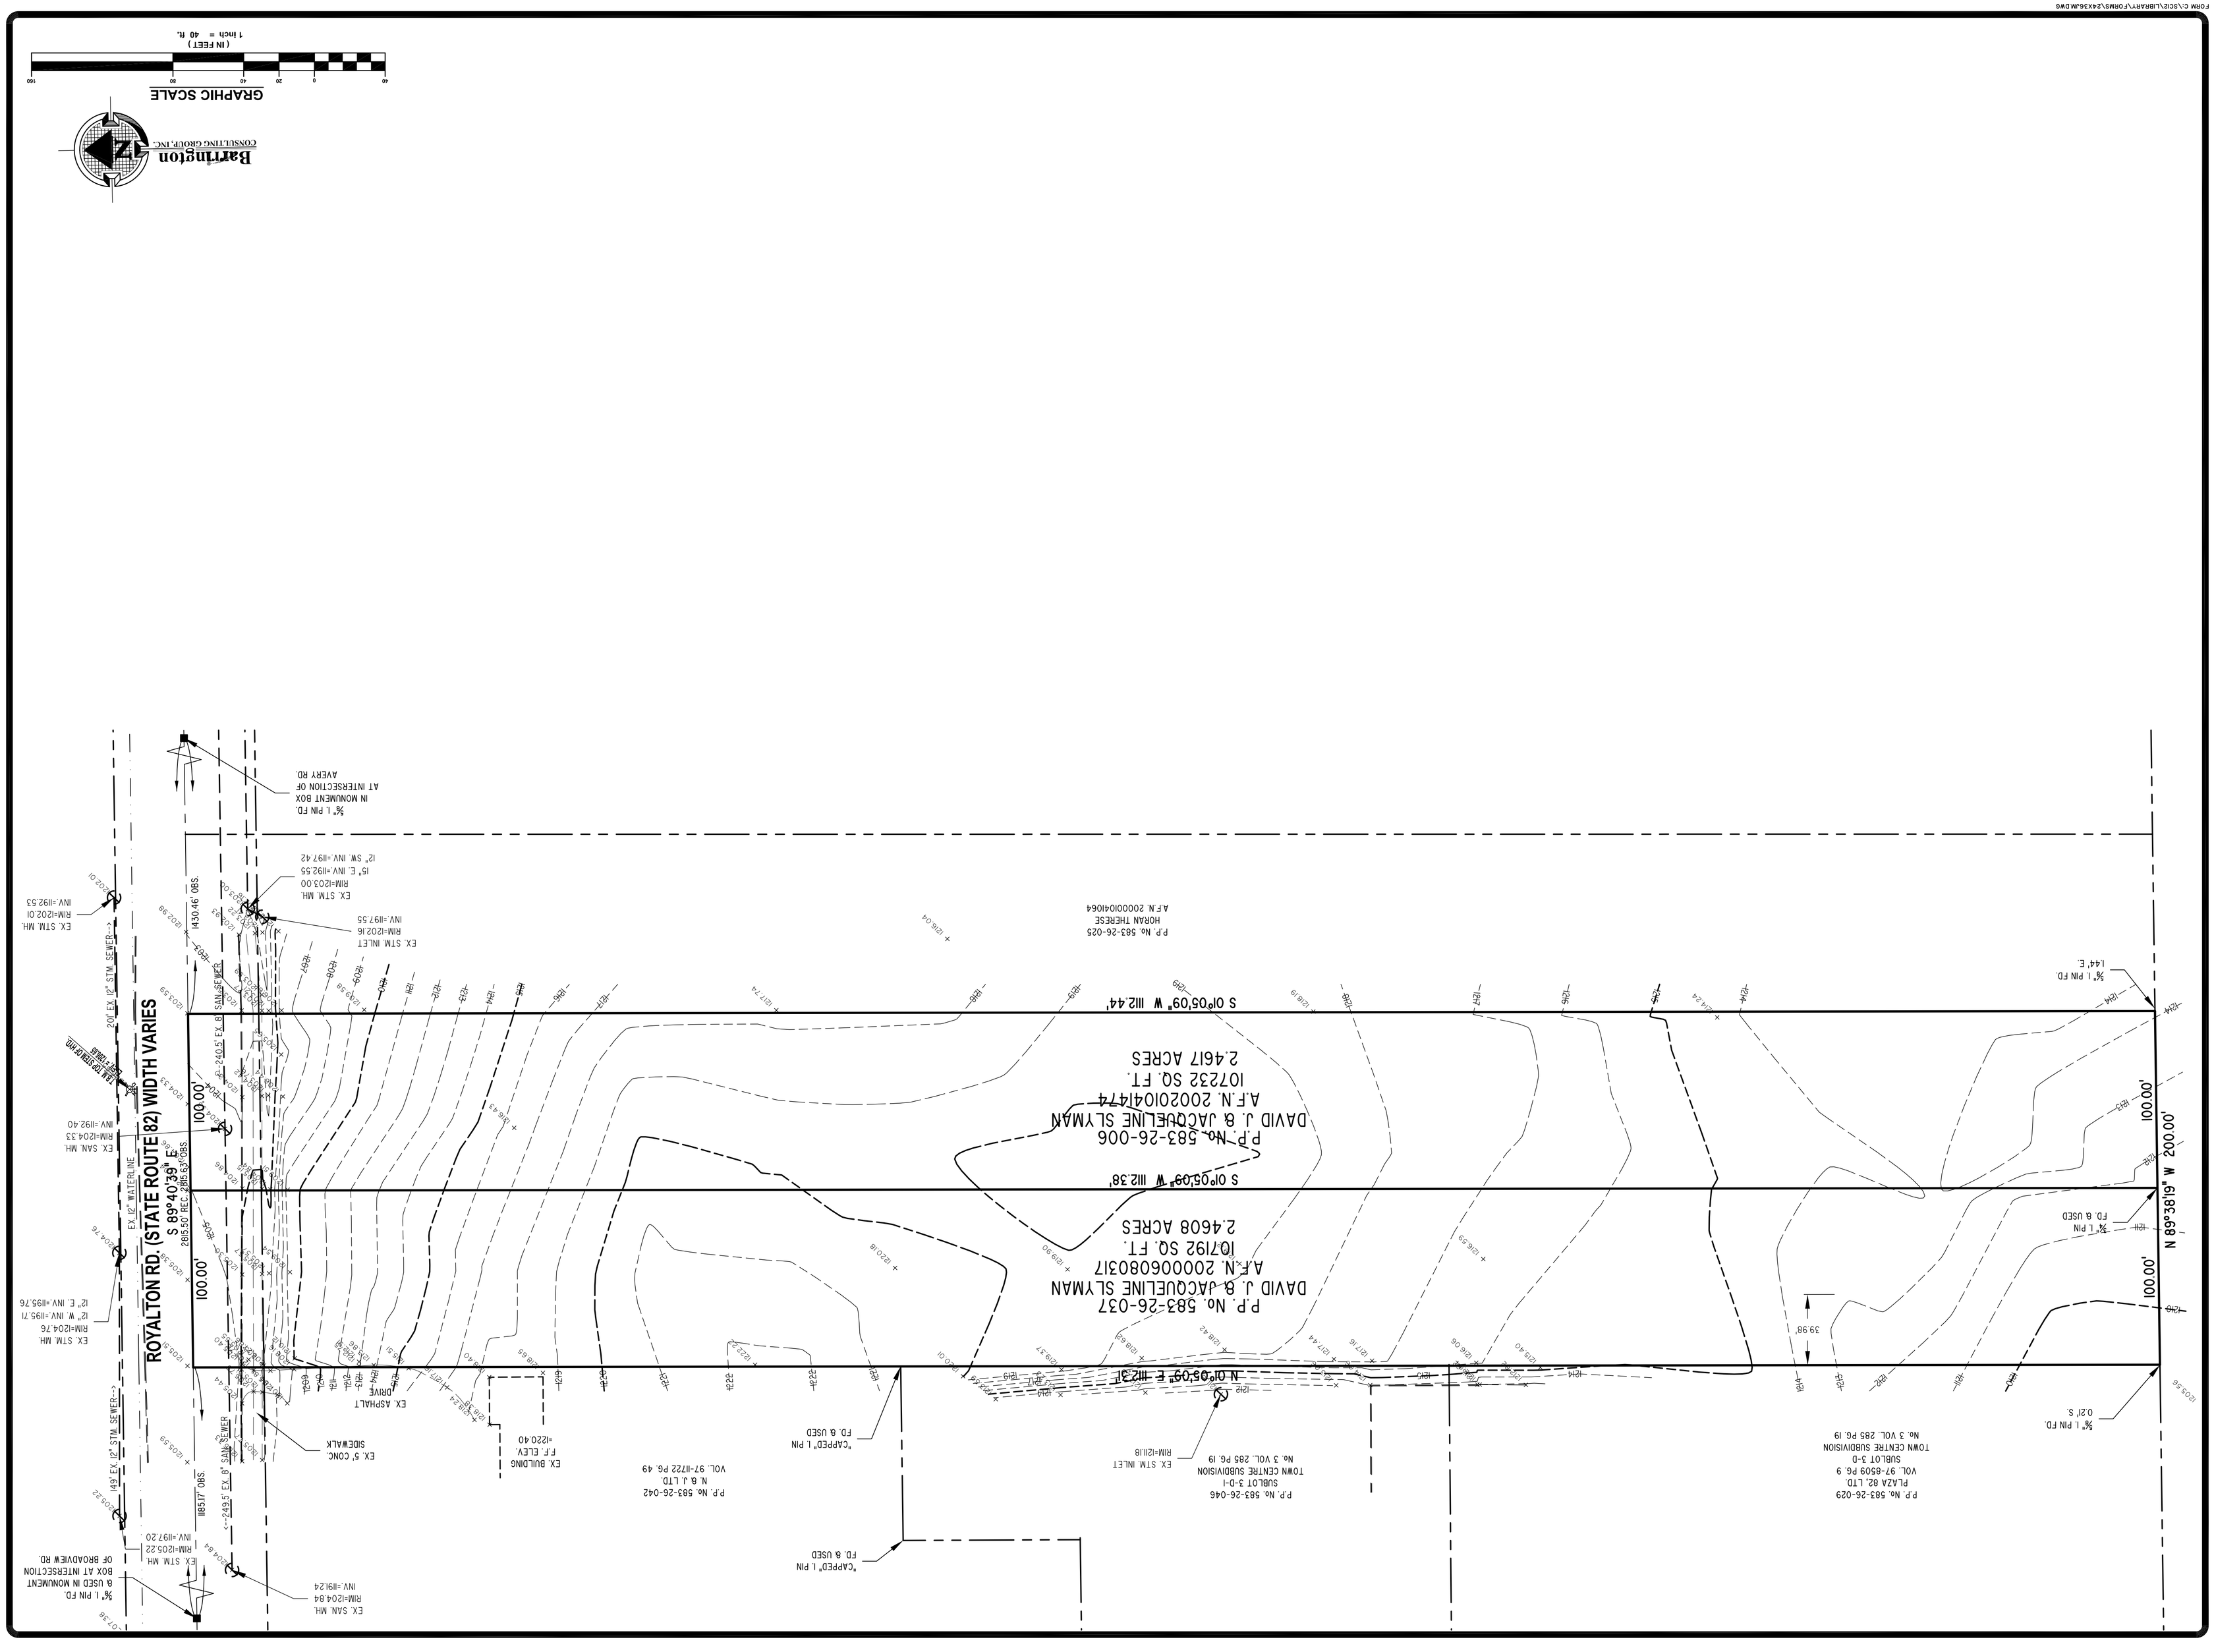

GRAPHIC SCALE
(IN FEET)
1 inch = 40 ft.

Barrington
CONSULTING GROUP, INC.

DRAWN	CHECKED	DATE	SCALE	JOB NO.	SHEET
WSO	DWN	DEC. 01, 2005	1" = 40'	05130	1/1

SITE PLAN

P.P. No. 58326006 & 58326037 ROYALTON RD.
BROADVIEW HTS., OHIO

ON THE GREENS CO.
DAVID SLYMAN
3800 ALLA DR.
SEVEN HILLS, OHIO 44131
PH:216-642-0040 FAX:216-642-0041

Barrington
CONSULTING GROUP, INC.
9114 TYLER BLVD., MENTOR, OHIO 44060
PHONE 440.205.1260 FAX 440.205.1262
BCG@BarringtonCGI.com

REVISIONS	BY

05130